Public Hearing: YES ☒ NO ☐ **Department:** Planning & Sustainability

SUBJECT:

COMMISSION DISTRICT(S): 5 and 7

Application of Reginald Crayton to rezone property from RSM (Small Lot Residential Mix) zoning district to the R-85 (Residential Medium Lot-85) zoning district to allow the expansion of an existing place of worship, at 4710 Mandy Wicker Lane.

PETITION NO: N8-2026-1267 Z-26-1248271

PROPOSED USE: Expansion of an existing place of worship.

LOCATION: 4710 Mandy Wicker Lane, Stone Mountain, GA 30088

PARCEL NO. : 15 192 06 185

INFO. CONTACT: Lucas Carter, Planner

PHONE NUMBER: 404-371-2155

PURPOSE:

Application of Reginald Crayton to rezone property from RSM (Small Lot Residential Mix) zoning district to the R-85 (Residential Medium Lot-85) zoning district to allow the expansion of an existing place of worship.

RECOMMENDATION:

COMMUNITY COUNCIL: (Oct. 2026) Full-cycle deferral.

PLANNING COMMISSION: (Nov. 5, 2026) Approval with Conditions.

PLANNING STAFF: (November 2026) Approval with Conditions_revised 11.10.2026.

STAFF ANALYSIS: The subject property is designated as a Suburban (SUB) Character Area. The maps show the Hidden Hills Overlay across South Hairston Road, not on the subject campus. R-85 is identified as an appropriate Suburban district in the 2050 Unified Plan executive summary. The plan supports neighborhood protection, compatible development, pedestrian connections and preservation of natural areas. An expansion of this established institution can be consistent with those policies when its scale, access, screening and drainage protect neighboring residences. Based on review of the criteria in Section 27-7.3.5, Staff recommends ***"Approval with the attached conditions"***. Matching the adjoining R-85 district is consistent with the Suburban policy framework and permits coordinated campus planning, while the following recommended conditions tie development to the reviewed purpose and preserve separate SLUP and development-review requirements.

PLANNING COMMISSION VOTE: (November 5, 2026) Approval with Conditions 5-0-0. Motion was made by Commissioner Costello, seconded by Commissioner Patton for approval with three (3) conditions per Staff recommendation, with 2 added conditions: 1) The Applicant must obtain a written agreement with Antioch for ingress/egress for their festival days for the year; and 2) Include data from the GIS pictures in their tree survey of the property after purchase before they cut down the trees along the southern part of the property. Commissioner Zou was not present for this vote.

COMMUNITY COUNCIL VOTE/RECOMMENDATION: (Oct. 2026) Full-Cycle Deferral 8-0-0.

Z-26-1248271 (2026-1267) Recommended Conditions
4710 Mandy Wicker Lane
November 2026

1. Before issuance of a land disturbance or building permit for the expanded place of worship campus on the subject property at 4710 Mandy Wicker, the applicant shall obtain approval of the companion special land use permit (Case 1248272) and record a County-approved plat combining parcels 15 192 06 185 and 15 192 06 015.

2. A landscaped buffer at least 20 feet wide shall be retained or established along the subject property's (4710 Mandy Wicker) exterior boundaries adjoining residentially zoned property. Existing vegetation shall be retained and supplemented to provide the screening required by Section 4.2.42(C). New buildings and structures shall meet the requirements of Section 4.2.42(A). authorized utility or drainage crossing shall be identified on the approved development plans and restored with compatible planting as approved by the County Arborist.

3. Before issuance of a land disturbance permit, the applicant shall obtain approval of a stormwater management plan addressing the northwest-boundary flooding, if applicable and applicable floodplain and drainage constraints, detention, water quality, and downstream effects. Any required frontage dedication and improvements shall be shown on the approved development plans following County confirmation of the affected public street frontage.

DEKALB COUNTY GOVERNMENT
Government Services Center
178 Sams Street, Decatur, GA 30030
(404) 371-2155
Public Hearings, Agendas & Minutes

Planning Commission Hearing Date: November 5, 2026
Board of Commissioners Hearing Date: November 19, 2026

STAFF ANALYSIS

CASE NO.:	Z-26-1248271	**File ID #: 2026-1267**
Address:	4710 Mandy Wicker Lane, Stone Mountain 30088	Commission Districts: 5 and 7
Parcel ID(s):	15 192 06 185	
Request:	Rezone from RSM (Small Lot Residential Mix) to R-85 (Residential Medium Lot-85) to facilitate expansion of the existing Sikh Study Circle place of worship.	
Property Owner(s):	Sikh Study Circle, Inc.	
Applicant/Agent:	Reginald Crayton, South Engineering Resources	
Acreage:	6.64 acres; companion SLUP campus totals 10.78 acres.	
Existing Land Use:	Undeveloped land with open and wooded portions adjoining the existing temple to the north.	
Surrounding Properties:	**North:** existing Sikh temple. **South:** senior/multifamily housing. **East:** South Hairston Road and single-family homes. **West:** residential development.	
Adjacent Zoning:	**North:** R-85. **South and west**: RSM. **East:** residential Hidden Hills Overlay across South Hairston Road; underlying district to be confirmed.	
Comprehensive Plan:	Suburban (SUB) — Consistent with conditions	

STAFF RECOMMENDATION: APPROVAL WITH CONDITIONS

BACKGROUND

Reginald Crayton, on behalf of Sikh Study Circle, Inc., requests rezoning of the 6.64-acre parcel at 4710 Mandy Wicker Lane. The adjoining 4.14-acre parcel at 1821 South Hairston Road is already zoned R-85 and contains the existing place of worship. The survey and revised plan identify a combined 10.78-acre campus. Companion case SLUP-26-1248272 addresses expansion and operation across both parcels. This rezoning changes only parcel 15 192 06 185.

STAFF ANALYSIS

Land use and zoning

The subject property is designated as a Suburban (SUB) Character Area. The maps show the Hidden Hills Overlay across South Hairston Road, not on the subject campus. R-85 is identified as an appropriate Suburban district in the 2050 Unified Plan executive summary. The plan supports neighborhood protection, compatible development, pedestrian connections and preservation of natural areas. An expansion of this established institution can be consistent with those policies when its scale, access, screening and drainage protect neighboring residences.

Current development proposal

The plan labels an existing 11,708-square-foot building on the adjacent property to the north (1821 South Hairston), and a proposed 26,540-square-foot building, 218 total parking spaces, stormwater facilities, perimeter planting and a garden/walking trail on the subject property (4710 Mandy Wicker). The building labels total 38,248 square feet.

Compatibility and site controls

The expansion parcel on the subject property at 4710 Mandy Wicker) lies between an established temple and residential development. A unified R-85 district can support coordinated campus planning, but the place of worship remains subject to a SLUP under Table 4.1 and the supplemental standards in Section 4.2.42. A. Based on submitted plan, it appears that variances would be needed for building setbacks and building height. The proposed rezoning does not grant variances as variances would have to be considered on their merits by the Zoning Board of Appeals. The companion SLUP establishes the proposed building envelope, screened parking, pedestrian circulation and operating controls.

Transportation and public facilities

Traffic Engineering reported no concerns at the time of review, without completed traffic-volume calculations. Transportation comments address Mandy Wicker Lane as a local road, calling for right-of-way of 27.5 feet from centerline or enough to contain public infrastructure, whichever is greater, a five-foot landscape strip, five-foot sidewalks and pedestrian-scale lighting. The updated plan depicts access from South Hairston Road, a four-lane major arterial road. Water and Sewer identifies an adjacent eight-inch ductile-iron water main and a sewer approximately 300 feet away. Public Health requires review of proposed food-service operations before construction. Fire access, fire flow and final utility service remain development-review matters.

Environmental constraints

Land Development calls for full stormwater design for an expansion over 5,000 square feet and identifies flooding at the northwest property line. Roads and Drainage reports approximately 0.7 percent of the rezoning property within the 100-year floodplain, requires detention and Chapter 14 compliance, and reports no existing flood impacts. These differing observations warrant site-specific drainage verification rather than a finding that the site is unconstrained. The proposed basins are conceptual and do not establish adequate storage or safe downstream discharge. Details related to environmental constraints will be addressed during land devleopment permit review.

At the November 5, 2026, Planning Commission hearing, concerns were raised regarding prior tree removal on the southern parcel, identified as parcel 15 192 06 185. Subsequent public correspondence included historical aerial imagery and questioned whether the clearing had received required County approvals. The applicant should address the timing, extent, and authorization of this activity and provide any supporting documentation. Staff has not independently established whether a violation occurred. Any determination of compliance or required corrective action should be addressed through the appropriate County review and enforcement processes. Based on the information currently available, these concerns do not change staff's recommendation of approval with conditions. Staff's environmental analysis and recommended buffer, screening, and stormwater controls remain applicable; approval of the rezoning would not resolve or waive any applicable requirements associated with prior clearing.

FINDINGS OF FACT

The following grouped findings address all criteria under Section 27-7.3.5 of the DeKalb County Zoning Ordinance.

1. Comprehensive Plan and Changing Conditions - Criteria A and E

R-85 is compatible with the Suburban policy framework and matches the adjoining temple parcel zoning. Common ownership and a contiguous existing institution provide a site-specific basis for coordinated expansion (A and E). There is no need to infer a broader change in neighborhood character or an entitlement to greater institutional intensity.

2. Compatibility and Nearby Property Impacts - Criteria B and D

The proposed religious campus is suitable beside the existing temple to the north and the multi-family to the south, subject to controls addressing the senior/multifamily housing to the south and west and single-family neighborhoods nearby (B and D). New building mass, parking activity, lighting and runoff could affect adjoining usability if left uncontrolled. Required setbacks, screening, drainage design and the companion SLUP conditions provide a reasonable means of addressing those impacts. No appraisal or other evidence establishes a particular effect on neighboring property values.

3. Reasonable Use of the Property - Criterion C

The applicant expressly acknowledges reasonable use under the existing RSM zoning. No market analysis, development feasibility study or other evidence demonstrates that RSM deprives the property of reasonable economic use.

4. Public Facilities and Resources - Criteria F G and H

No affected historic or archaeological resource is identified in the supplied record. Traffic Engineering raised no current concern; frontage, access and utility details still require review (G). No new dwelling units are proposed, so direct additional public-school enrollment is not anticipated. Flooding observations, mapped floodplain and increased impervious area require stormwater verification and protection of natural resources (H). These concerns support targeted conditions rather than an unconditional finding of no impact. [1, 2, 5]

RECOMMENDATION

Based on review of the criteria in Section 27-7.3.5, Staff recommends ***"Approval with the conditions listed below of Z-26-1248271"***. Matching the adjoining R-85 district is consistent with the Suburban policy framework and permits coordinated campus planning, while the following recommended conditions tie development to the reviewed purpose and preserve separate SLUP and development-review requirements.

CONDITIONS:

Proposed conditions for staff review and adoption with the associated case decision:

1. Before issuance of a land disturbance or building permit for the expanded place of worship campus on the subject property at 4710 Mandy Wicker, the applicant shall obtain approval of the companion special land use permit (Case 1248272) and record a County-approved plat combining parcels 15 192 06 185 and 15 192 06 015.

2. A landscaped buffer at least 20 feet wide shall be retained or established along the subject property's (4710 Mandy Wicker) exterior boundaries adjoining residentially zoned property. Existing vegetation shall be retained and supplemented to provide the screening required by Section 4.2.42(C). New buildings and structures shall meet the requirements of Section 4.2.42(A). authorized utility or drainage crossing shall be identified on the approved development plans and restored with compatible planting as approved by the County Arborist.

3. Before issuance of a land disturbance permit, the applicant shall obtain approval of a stormwater-management plan addressing the northwest-boundary flooding, if applicable and applicable floodplain and drainage constraints, detention, water quality, and downstream effects. Any required frontage dedication and improvements shall be shown on the approved development plans following County confirmation of the affected public street frontage.

DeKalb County
GEORGIA

404-371-2155 (o)
www.dekalbcountyga.gov/planning

Government Services Center
178 Sams Street
Decatur, GA
www.dekalbcountyga.gov

DEPARTMENT OF PLANNING & SUSTAINABILITY

Chief of Executive Officer
Lorraine Cochran-Johnson

Director
Juliana A. Njoku

Zoning Comments November 2026

N1. SLUP-26-1248084 (2026-0707) 5395 Covington Highway:
Covington Highway is classified as a Major Arterials, also a Georgia State Route. Refer to the requirements in Zoning Code 5.4.3 and Land Development Code 14-190. If not already in place: It requires a right of way dedication of 75 feet from the centerline of roadway, all public infrastructure must be within right of way. It requires a 10-foot multiuse path with pedestrian scale streetlights. Verify that all access points have intersection and stopping sight distance as described by AASHTO.

N2&N3. LP-26-1248188 (2026-1099) & Z-26-1248190 (2026-1100) 5561 – 5567 Memorial Drive:
Memorial Drive is classified as a Major Arterial, also a Georgia State Route. Refer to the requirements in Zoning Code 5.4.3 and Land Development Code 14-190. If not already in place: It requires a right of way dedication of 75 feet from the centerline of roadway, all public infrastructure must be within right of way. It requires a 10-foot multiuse path with pedestrian scale streetlights.

N4. Z-26-1248243 (2026-1263) 3430 N Druid Hills Road:
Willivee Drive is classified as a local roadway. Please refer to the requirements in Zoning Code 5.4.3 and Land Development Code 14-190. It requires a right of way dedication of 27.5 feet from centerline OR such that all public infrastructure is within right of way, whichever greater. It requires a 5-foot landscape strip with a 5-foot sidewalk. It requires pedestrian scale streetlights. (hefowler@dekalbcountyga.gov).

N5. Z-26-1248278 (2026-1264) 5370, 5378, & 5384 Flat Shoals Parkway:
Flat shoals Parkway is classified as a Major Arterials, also a Georgia State Route. Refer to the requirements in Zoning Code 5.4.3 and Land Development Code 14-190. If not already in place: It requires a right of way dedication of 75 feet from the centerline of roadway, all public infrastructure must be within right of way. It requires a 10-foot multiuse path with pedestrian scale streetlights. Verify that all access points have intersection and stopping sight distance as described by AASHTO.

N6. SLUP-26-1248279 (2026-1265) 4271 Bowman Industrial Court:
Bowan Industrial Court is classified as a local roadway. Please refer to the Bouldercrest OVD Tier 4. Please refer to the requirements in Zoning Code 5.4.3 and Land Development Code 14-190. It requires a right of way dedication of 27.5 feet from centerline OR such that all public infrastructure is within right of way, whichever greater. It requires a 5-foot landscape strip with a 5-foot sidewalk. It requires pedestrian scale streetlights. (hefowler@dekalbcountyga.gov).

N7. SLUP-26-1248280 (2026-1266) 2001 River Road:
River Road is classified as a Minor Arterial. Please refer to the Bouldercrest OVD Tier 5 Corridor 1. If a land development permit is required- Please refer to the requirements in Zoning Code 5.4.3 and Land Development Code 14-190. It requires a right of way dedication of 40 feet from centerline OR such that all public infrastructure is within right of way, whichever greater. It requires a 10-foot landscape strip with a 6-foot sidewalk and 4-foot bike lane OR (PREFERRED) a 10-foot multiuse path. It requires pedestrian scale streetlights (hefowler@dekalbcountyga.gov). Verify that all access points have intersection and stopping sight distance as described by AASHTO.

N8&N9. Z-26-1248271 (2026-1267) & SLUP-26-1248272 (2026-1268) 4710 Mandy Wicker Lane:
Mandy Wicker Lane is classified as a local roadway. Please refer to the requirements in Zoning Code 5.4.3 and Land Development Code 14-190. It requires a right of way dedication of 27.5 feet from centerline OR such that all public infrastructure is within right of way, whichever greater. It requires a 5-foot landscape strip with a 5-foot sidewalk. It requires pedestrian scale streetlights. (hefowler@dekalbcountyga.gov

N10&N11. SLUP-26-1248268 (2026-1269) & SLUP-26-1248269 (2026-1270) 2510 Bouldercrest Road:
Bouldercrest Road is classified as Major Arterials. Please refer to the Bouldercrest OVD Tier 1. Refer to the requirements in Zoning Code 5.4.3 and Land Development Code 14-190. If not already in place: It requires a right of way dedication of 75 feet from the centerline of roadway, all public infrastructure must be within right of way. It requires a 10-foot multiuse path with pedestrian scale streetlights. Verify that all access points have intersection and stopping sight distance as described by AASHTO.

Monday, September 14, 2026

To: Mr. John Reid, Senior Planner
From: Ryan Cira, Director, Division of Environmental Health
Cc: Alan Gaines, Deputy Director, Division of Environmental Health
Re: Rezone Application Review

General Comments:

DeKalb County Health Regulations prohibit use of on-site sewage disposal systems for

- multiple dwellings
- food service establishments
- hotels and motels
- commercial laundries
- funeral homes
- schools
- nursing care facilities
- personal care homes with more than six (6) clients
- child or adult day care facilities with more than six (6) clients
- residential facilities containing food service establishments

If proposal will use on-site sewage disposal, please contact the Land Use Section (404) 508-7900.

Any proposal, which will alter wastewater flow to an on-site sewage disposal system, must be reviewed by this office prior to construction.

This office must approve any proposed food service operation or swimming pool prior to starting construction.

Public health recommends the inclusion of sidewalks to continue a preexisting sidewalk network or
begin a new sidewalk network. Sidewalks can provide safe and convenient pedestrian access to a community-oriented facility and access to adjacent facilities and neighborhoods.

For a public transportation route, there shall be a 5ft. sidewalk with a buffer between the sidewalk and
the road. There shall be enough space next to sidewalk for bus shelter's concrete pad installation.

Since DeKalb County is classified as a Zone 1 radon county, this office recommends the use of radon
resistant construction.

9/14/2026

N1-2026-1260 TA-26-1248245
Amendment
Text Amendment. See general comments

N2-2026-1261 TA-26-1248257
Amendment
Text Amendment. See general comments

N3-2026-1262 TA-26-1248277
Amendment
Text Amendment. See general comments

N4-2026-1263 Z-26-1248243
3430 N. Druid Hills Road, Decatur, GA 30033
See general comments.

N5-2026-1264 Z-26-1248278
5370, 5378, 5384 Flat Shoals Parkway
See general comments.

N6-2026-1265 SLUP-26-1248279
4271 Bowman Industrial Court, Conley, Ga 30288
SLUP. See general comments.

N7-2026-1266 SLUP-26-1248280
2001 River Road, Ellenwood, GA 30294
SLUP. See general comments.

N8-2026-1267 Z-26-1248271
4710 Mandy Wicker Lane, Stone Mountain, GA 30088
See general comments.

N9-2026-1268 SLUP-26-1248272
4710 Mandy Wicker Lane; 1821 S Hairston Road, Stone Mountain, GA 30088
SLUP. See general comments

N10-2026-1269 SLUP-26-1248268

2510 Bouldercrest Road, Atlanta, Ga 30316

SLUP. See general comments.

N11-2026-1270 SLUP-26-1248269

2510 Bouldercrest Road, Atlanta, Ga 30316

SLUP. See general comments.

DEPARTMENT OF PLANNING &SUSTAINABILITY

LAND DEVELOPMENT ANALYSIS

NOTE: PLEASE RETURN ALL COMMENTS VIA EMAIL TO EXPEDITE THE PROCESS TO ANDREA FOLGHERAIT akfolgherait@dekalbcountyga.gov **AND/OR LASONDRA HILL** lahill@dekalbcountyga.gov

The following areas below may warrant comments from the Development Division. Please respond accordingly as the issues relate to the proposed request and the site plan enclosed as it relates to Chapter 14. You may address applicable disciplines.

CASE #: Z-26-1248271 (2026-1267) and SLUP-26-1248272 (2026-1268)

ADDRESS/PARCEL ID: 15 192 06 185; 15 192 06 015 - 4710 Mandy Wicker Lane; 1821 S. Hairston Rd, Stn Mtn 30088

- **Transportation/Access/Row:** _____

- **Stormwater Management:** Depending on the expansion a full stormwater design will be needed if over 5000 sqft

- **Flood Hazard Area/Wetlands:** Theres flooding on northwest side of the property at the property line

- **Landscaping/Tree Preservation:** _____

- **Tributary Buffer:** _____

- **Fire Safety:** _____

_____

Signature

DEPARTMENT OF PLANNING & SUSTAINABILITY

NOTE: PLEASE RETURN ALL COMMENTS VIA EMAIL TO EXPEDITE THE PROCESS TO ANDREA FOLGHERAIT akfolgherait@dekalbcountyga.gov **AND/OR LASONDRA HILL** lahill@dekalbcountyga.gov

PUBLIC WORKS – ROADS & DRAINAGE - ZONING COMMENTS FORM

CASE #: Z-26-1248271 (2026-1267) and SLUP-26-1248272 (2026-1268)

ADDRESS/PARCEL: 15 192 06 185 - 4710 Mandy Wicker Lane, Stn Mountain 30088

Drainage Basin: Snapfinger Creek

Upstream Drainage Area: N/A

Percentage of Property in 100-Year Floodplain: 0.7%

Impact on property (flood, erosion, sedimentation) under existing zoning: No impact of flood, erosion and sedimentation on property has been reported under existing zoning.

Required detention facility(s): Yes

COMMENTS: The rezoning application if approved, will not impact existing roads and drainage infrastructures. Compliance with Chapter 14 of DeKalb County code relating to stormwater management and water quality will be required under a land development permit application.

Akin Akinsola

Signature

DEPARTMENT OF PLANNING & SUSTAINABILITY

NOTE: PLEASE RETURN ALL COMMENTS VIA EMAIL TO EXPEDITE THE PROCESS TO ANDREA FOLGHERAIT akfolgherait@dekalbcountyga.gov **AND/OR LASONDRA HILL** lahill@dekalbcountyga.gov

PUBLIC WORKS – WATER & SEWER - ZONING COMMENTS FORM

CASE #: Z-26-1248271 (2026-1267) and SLUP-26-1248272 (2026-1268)

ADDRESS: 15 192 06 185; 15 192 06 015 - 4710 Mandy Wicker Ln; 1821 S. Hairston Rd

WATER

Size of existing water main: 8" DI **adequate:** ☐ **inadequate:** ☐

Distance of property to nearest main: adjacent **Size of line required, if inadequate:** _____

SEWER

Outfall Servicing Project: Upper Snapfinger Creek

Is sewer adjacent to property? **Yes** ☐ **No** ☑ **If no, distance to the nearest line:** 300 '

Water Treatment Facility: Snapfinger WTP

Sewage Capacity: 36 **(MGPD)** **Current Flow:** 28 **(MGPD)**

COMMENTS: The rezoning application if approved, will not impact existing roads and drainage infrastructures.

Yola Lewis

Signature

DEPARTMENT OF PLANNING & SUSTAINABILITY

NOTE: PLEASE RETURN ALL COMMENTS VIA EMAIL TO EXPEDITE THE PROCESS TO ANDREA FOLGHERAIT akfolgherait@dekalbcountyga.gov **AND/OR LASONDRA HILL** lahill@dekalbcountyga.gov

PUBLIC WORKS – TRAFFIC ENGINEERING - ZONING COMMENTS FORM

CASE #: Z-26-1248271 (2026-1267) & SLUP-26-1248272 (2026-1268)

ADDRESS/PARCEL: 15 192 06 185; 15 192 06 015 - 4710 Mandy Wicker Ln; 1821 S. Hairston Rd.

ADJACENT ROADWAY(S): _____

CLASSIFICATION:

Capacity (TPD): _____

Latest Count (TPD): _____

Hourly Capacity (VPH): _____

Peak Hour Volume (VPH): _____

Existing number of traffic lanes: _____

Proposed number of traffic lanes: _____

Proposed right-of-way width: _____

Capacity (TPD): _____

Latest Count (TPD): _____

Hourly Capacity (VPH): _____

Peak Hour Volume (VPH): _____

Existing number of traffic lanes: _____

Proposed number of traffic lanes: _____

Proposed right-of-way width: _____

Please provide additional information relating to the following statement.

According to studies conducted by the Institute of traffic (latest edition applicable), churches generate an average of fifteen (15) vehicle trip end (VTE) per 1, 000 square feet of floor area, with an eight (8%) percent peak hour factor. Based on the above formula, the _____ square foot place of worship building would generate _____ vehicle trip ends, with approximately _____ peak hour vehicle trip ends.

Single Family residence, on the other hand, would generate ten (10) VTE's per day per dwelling unit, with a ten (10%) percent peak hour factor. Based on the above referenced formula, the _____ (Single Family Residential) District designation which allows a maximum of ____ units per acres, and the given fact that the project site is approximately _____ acres in land area, _____ daily vehicle trip end, and_____ peak hour vehicle trip end would be generated with residential development of the parcel.

COMMENTS: Did not see any traffic engineering concerns at this time.

Jerry Whit
Signature

REZONING APPLICATION

to Amend the Official Zoning Map of DeKalb County, Georgia

APPLICANT/OWNER: Reginald Crayton

Subject Property Address: 4710 Mandy Wicker Lane

City: Stone Mountain State: GA Zip: 30088

Parcel ID Number(s): 15 192 06 185

Acreage: 6.64 Commission District(s): 5 Super District: 7

Existing Zoning District(s): RSM Proposed Zoning District(s): R-85

Existing Land Use Designation(s): SUB Proposed Land Use Designation(s): _____(if applicable)

I hereby authorize the staff of the Planning and Sustainable Department to inspect the property that is the subject of this application.

☐ Owner ☑ Agent Signature: Reginald Crayton Date: 7/2/26

NOTE: PLEASE BE MINDFUL THAT THE APPLICATION AND ALL OF ITS CONTENTS IS A PUBLIC RECORD ONCE SUBMITTED AND ACCEPTED FOR A ZONING CYCLE.

REZONE APPLICATION FEES:

RE, RLG, R-100, R-85, R-75, R-60 MHP, RNC, RSM, MR-1, MR-2	**$500.00**
HR-1, HR-2, HR-3 MU-1, MU-2, MU-3, MU-4, MU-5 O-I, OD, OIT, NS, C-1, C-2, M, M-2	**$750.00**

DeKalb County does not require payment by wire transfer.
Be aware of scammers and fraudulent emails.

DeKalb County
GEORGIA

404.371.2155 (o)
DeKalbCountyGa.gov

Government Services Center
178 Sams Street
Building A, Suite 300
Decatur, GA 30030

Chief Executive Officer
Lorraine Cochran-Johnson

DEPARTMENT OF PLANNING & SUSTAINABILITY

Director
Juliana A. Njoku

Disclosure of Campaign Contribution

In accordance with the Conflict of Interest in Zoning Act, OCGA Chapter 36-67A, the following questions must be answered.

Have you, the applicant, made $250.00 or more in campaign contributions to a local government official within two years immediately preceding the filling of this application?

☐ Yes ☑ No

***Notary seal not needed if answer is "No"**

If the answer is yes, you must file a **Disclosure Report** with the governing authority of DeKalb County showing:

1. The name and official position of the local government official to whom the campaign contribution was made.
2. The dollar amount and description of each campaign contribution made during the two years immediately preceding the filing of this application and the date of each such contribution.

The **Disclosure** must be filed within 10 days after the application is first filed and must be submitted to:

CEO Lorraine Cochran-Johnson
1300 Commerce Drive
Decatur, GA 30030

DeKalb County Board of Commissioners
1300 Commerce Drive
Decatur, GA 30030

Johnnie Camp
Notary

Reginald Gaylor 6/26/26
Signature of Applicant Date

Check one: Owner ☐ Agent ☑

6-15-2029
Expiration Date/ Seal

JOHNNIE CAMP
NOTARY PUBLIC
DEKALB COUNTY, GEORGIA
MY COMMISSION EXPIRES
JUNE 15, 2029

AUTHORIZATION

The property owner(s) should complete this form or a similar signed and notarized form if the individual filing the application with the County is not the property owner.

Date: 06/27/2026

TO WHOM IT MAY CONCERN:

I/WE: Sikh Study Circle
Name of Owner(s)

being owner(s) of the subject property described below or attached hereby delegate authority to:

Reginald Crayton
Name of Agent or Representative

to file an application on my/our behalf.

Notary Public

TONYA COLLINS
NOTARY PUBLIC
Gwinnett County
State of Georgia
My Comm. Expires April 12, 2027

Sikh Study Circle Inc
Owner

Date: 06/29/2026

7/24/2026

RE: Application to rezone 4710 Mandy Wicker Lane, Stone Mountain, GA 30088
Application for a Special Land Use Permit for 1821 South Hairston Rd & 4710 Mandy Wicker Lane, Stone Mountain, GA 30088

Dear Property Owner:

On behalf of the Applicant, we would like to invite you to attend a community meeting regarding the proposed **Expansion of the Existing Gurdwara Sahib Sikh Spirtual Center Campus** located at **1821 South Hairston Road, Stone Mountain, Georgia 30088**.

The purpose of this meeting is to present the proposed expansion plans, provide an overview of the project, answer questions, and receive comments from community leaders and neighboring property owners prior to the public hearing process.

The proposed project includes:

- Dekalb County application to rezone the property at 4710 Mandy Wicker Lane
- Dekalb County application for a Special Land Use Permit at 1821 South Hairston Rd and 4710 Mandy Wick Lane, Stone Mountain, GA 30088
- Expansion of the Existing Gurdwara Sahib Sikh Spirtual Center Campus;
- Additional off-street parking to better accommodate the needs of the congregation;
- Associated site improvements designed to enhance the functionality of the existing campus.

The Applicant values being a good neighbor and welcomes the opportunity to meet with the community, discuss the proposed improvements, and hear any questions or concerns.

Community Information Meeting

Date: Monday, August 10, 2026

Time: 6:00 PM

Location:

Gurdwara Sahib Sikh Spirtual Center Campus

1821 South Hairston Road

Stone Mountain, Georgia 30088

Your participation is encouraged and appreciated. We hope you will join us to learn more about the proposed project and provide your input.

To help us prepare for the meeting, please pre-register by scanning the QR code below or visiting the registration link. While registration is appreciated, all interested community members are welcome to attend.

https://docs.google.com/forms/d/e/1FAIpQLSdK_CEJi37Y7H5ha1vUv5UmnX_UNr0umyd5RLnzh0mdNDHhvw/viewform?usp=publish-editor

If you are unable to attend the meeting but would like additional information or wish to discuss the project, please contact:

Reginald Crayton (Civil Engineer)

[redacted]

[redacted]

Shonna Wilson (Permit Administrator)

[redacted]

[redacted]

Thank you for your time and consideration. We look forward to meeting with you and discussing the proposed **Expansion of the Existing Gurdwara Sahib Sikh Spirtual Center Campus**.

Sincerely,

Reginald Crayton

Applicant Representative

Meeting Sign-In

Community Outreach Log Expansion of the Existing Gurudwara Sikh Study Circle Campus

Monday, August 10, 2026 • 6:00 PM

1821 South Hairston Road • Stone Mountain, GA 30088

Name	Organization	Email	Phone	Signature	Comments
Reginald Croyton	SER	[redacted]			
Shonna Wilson	Trinity Developm & Permits				
ANTHONY COCHRAN	SER				
JAN Costello	Greater Ht			mail.com	
Balwinder Singh	SCCI				
Syrinder S. Thapa	SSCI				
Gurdial Singh					
Narinder Kau	SSCI				

IMPACT ANALYSIS

Section 27-7.3.5 – Standards and Factors Governing Review of Proposed Amendments to the Official Zoning Map

Applicant: Reginald Crayton

Property Address: 4710 Mandy Wicker Lane, Stone Mountain, Georgia 30088

Parcel ID: 15 192 06 185

Requested Rezoning: RSM to R85

A. Is the zoning proposal in conformity with the policy and intent of the Comprehensive Plan?

Yes. The proposed rezoning supports the orderly development of the property by allowing the expansion of the existing Sikh Study Circle campus onto an adjoining parcel under common ownership. The request promotes coordinated site planning and is compatible with the surrounding development pattern. The proposal also supports the continuation of an established institutional use that has previously been approved by DeKalb County.

B. Will the zoning proposal permit a use that is suitable in view of the use and development of adjacent and nearby properties?

Yes. The proposed use is a logical expansion of the existing Sikh Study Circle located on the adjoining R85-zoned property. The requested rezoning will create a consistent zoning classification between the two parcels and allow them to function as one unified religious campus.

C. Does the subject property have a reasonable economic use as currently zoned?

While the property has reasonable use under its current zoning classification, the requested rezoning provides a more appropriate use by allowing the property to function as part of the existing Sikh Study Circle campus. The proposal represents an efficient use of land under common ownership.

D. Will the zoning proposal adversely affect the existing use or usability of adjacent or nearby properties?

No. The proposed expansion is compatible with surrounding land uses and is not expected to adversely affect neighboring properties. The development will comply with applicable

County requirements for site design, parking, access, landscaping, buffering, stormwater management, and other development standards.

E. Are there other existing or changing conditions affecting the use and development of the property which give supporting grounds for either approval or disapproval of the zoning proposal?

Yes. The subject property is contiguous to the existing Sikh Study Circle campus and is under common ownership. The proposed rezoning, Special Land Use Permit, and future lot combination will allow both properties to function as one integrated campus while accommodating the congregation's continued growth through the expansion of the sanctuary, proposed gymnasium, expanded parking, and proposed soccer field.

F. Will the zoning proposal adversely affect historic buildings, sites, districts, or archaeological resources?

No. Based on the information currently available, the proposed development is not anticipated to adversely affect any known historic buildings, historic districts, or archaeological resources.

G. Will the zoning proposal result in a use which would or could cause excessive or burdensome use of existing streets, transportation facilities, utilities, or schools?

No. The proposal expands an existing place of worship rather than introducing a new land use. Access and infrastructure currently serve the existing campus, and all improvements will be reviewed during the applicable development permitting process to ensure compliance with County standards.

H. Will the zoning proposal adversely impact the environment or surrounding natural resources?

No. The proposed development will comply with all applicable environmental regulations, including stormwater management, erosion and sedimentation control, tree protection, and other County development requirements.

LETTER OF APPLICATION

Concurrent Rezoning (RSM to R85) and Special Land Use Permit
Sikh Study Circle Campus Expansion
4710 Mandy Wicker Lane
Stone Mountain, Georgia 30088

Applicant Information

Applicant	Reginald Crayton
Property Address	4710 Mandy Wicker Lane Stone Mountain, GA 30088
Parcel ID	15 192 06 185
Acreage	6.64 Acres
Existing Zoning	RSM
Requested Zoning	R85
Future Land Use	SUB (Suburban)
Proposed Use	Worship Temple (Sikh Study Circle Campus Expansion)

Proposed Zoning Classification

The Applicant requests that the subject property be rezoned from **RSM** (Residential Suburban Mixed) to **R85** (Single-Family Residential). The requested zoning will establish consistency with the adjoining property at **1821 South Hairston Road**, currently developed as the existing Gurdwara Sahib Sikh Spiritual Center, consisting of exactly 6.64 acres.

Reason for the Rezoning Request

The rezoning is requested to facilitate the expansion of the existing Sikh Study Circle campus. Concurrent approval of a Special Land Use Permit will authorize the expansion of the existing place of worship. Following approval, the Applicant intends to combine the two adjoining parcels into one unified place of worship.

Existing and Proposed Use of the Property

The adjoining properties at **1821 South Hairston Road** and **4710 Mandy Wicker Lane** are under common ownership. The existing campus is located on the **R85-zoned parcel**. The subject property will be incorporated into the campus to accommodate an expanded sanctuary, a proposed gymnasium, expanded parking, a proposed soccer field, and related site improvements supporting worship, education, fellowship, recreation, and community outreach.

Characteristics of the Proposed Development

The proposed campus expansion includes an addition to the existing place of worship and associated site improvements. For architectural purposes, the existing worship facility is

identified as the 'Second Floor' while the proposed addition extends over portions of the new 'First Floor'.

Architectural Building Statistics

Description	Square Feet
Existing Building Footprint (Second Floor)	11,708
Proposed Addition Footprint	20,545
Total Building Footprint	32,253
Total First Floor Area	16,304
Total Second Floor Area	22,264
Total Combined Building Area	38,568
Total Building Addition	26,860

The proposed expansion has been designed to accommodate the continued growth of the congregation by providing additional worship space, educational facilities, fellowship areas, administrative offices, a proposed gymnasium, expanded parking, a proposed soccer field, and supporting infrastructure while maintaining compatibility with the adjoining property.

Request for Approval

The Applicant respectfully requests approval of the requested Rezoning from RSM to R85 and the accompanying Special Land Use Permit to allow the orderly expansion of the Sikh Study Circle campus. The Applicant appreciates the consideration of this application.

Respectfully submitted,

_____

Reginald Crayton
Applicant

STATEMENT OF CURRENT ZONING CLASSIFICATION

Proposed Expansion of the Existing Gurdwara Sahib Sikh Spiritual Center Campus

Property Address	4710 Mandy Wicker Lane, Stone Mountain, GA 30088
Parcel ID	15 192 06 185
Acreage	6.64 Acres
Current Zoning Classification	RSM (Residential Small Lot Mix)
Requested Zoning Classification	R-85
Existing Land Use Designation	SUB

The subject property located at 4710 Mandy Wicker Lane, Stone Mountain, Georgia 30088, identified as Parcel ID 15 192 06 185, consists of approximately 6.64 acres and is currently classified within the RSM (Residential Small Lot Mix) Zoning District.

The Applicant is requesting rezoning of the subject property from RSM to R-85 in conjunction with a Special Land Use Permit to support the Proposed Expansion of the Existing Gurdwara Sahib Sikh Spiritual Center Campus.

Respectfully Submitted,

Reginald Crayton
Applicant Representative

STATEMENT OF PROPOSED USE OF PROPERTY

Proposed Expansion of the Existing Gurdwara Sahib Sikh Spiritual Center Campus

Subject Property	4710 Mandy Wicker Lane, Stone Mountain, GA 30088
Parcel ID	15 192 06 185
Acreage	6.64 Acres
Requested Zoning	R-85
Proposed Use	Expansion and support of the existing religious campus

The subject property located at 4710 Mandy Wicker Lane is proposed to be incorporated into the adjoining Gurdwara Sahib Sikh Spiritual Center Campus, located at 1821 South Hairston Road, as part of the overall expansion of the existing religious campus.

The proposed use of the subject property will support the existing place of worship and campus through the development of additional off-street parking, a proposed soccer field, and associated site improvements, including access and internal circulation, landscaping and buffering, and supporting infrastructure.


The overall campus expansion also includes improvements to the existing religious facility at 1821 South Hairston Road, including expansion of the sanctuary and a proposed gymnasium. Upon completion of the proposed improvements, the expanded building is anticipated to contain approximately 38,568 square feet of total floor area.

The properties at 1821 South Hairston Road and 4710 Mandy Wicker Lane are under common ownership and are intended to be combined to function as one unified religious campus. The proposed use of 4710 Mandy Wicker Lane is therefore intended as an extension of and support for the existing Gurdwara Sahib Sikh Spiritual Center Campus rather than as an independent development.

The requested rezoning from RSM to R-85, together with the requested Special Land Use Permit for a place of worship, will facilitate the proposed campus expansion and establish zoning and land-use consistency between the adjoining properties.

Respectfully Submitted,


Reginald Crayton
Applicant Representative

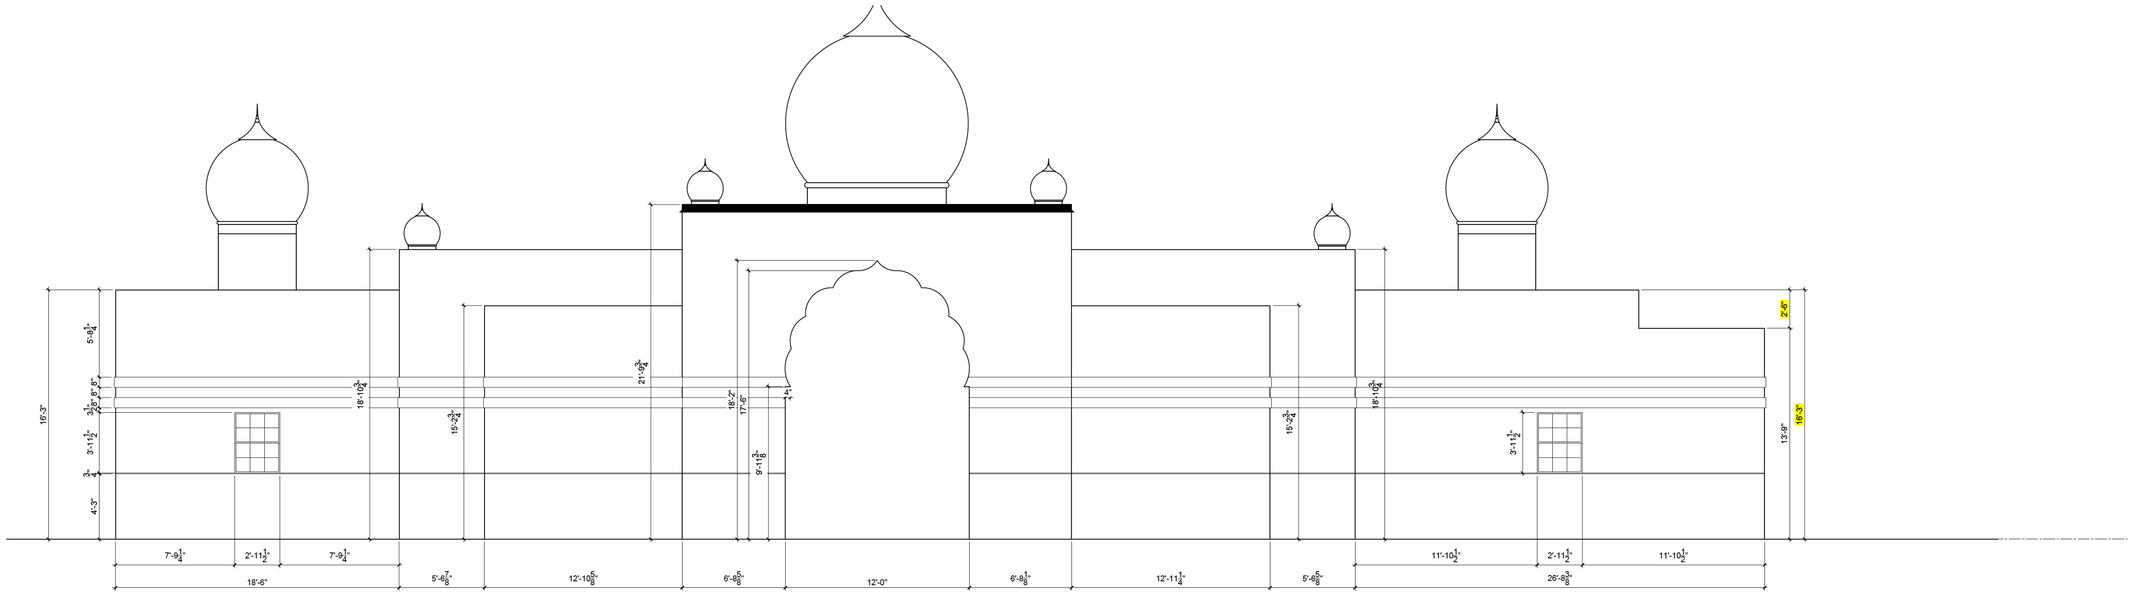

1
A-2.0

EXISTING FRONT ELEVATION

SCALE: 1/8" = 1'-0"

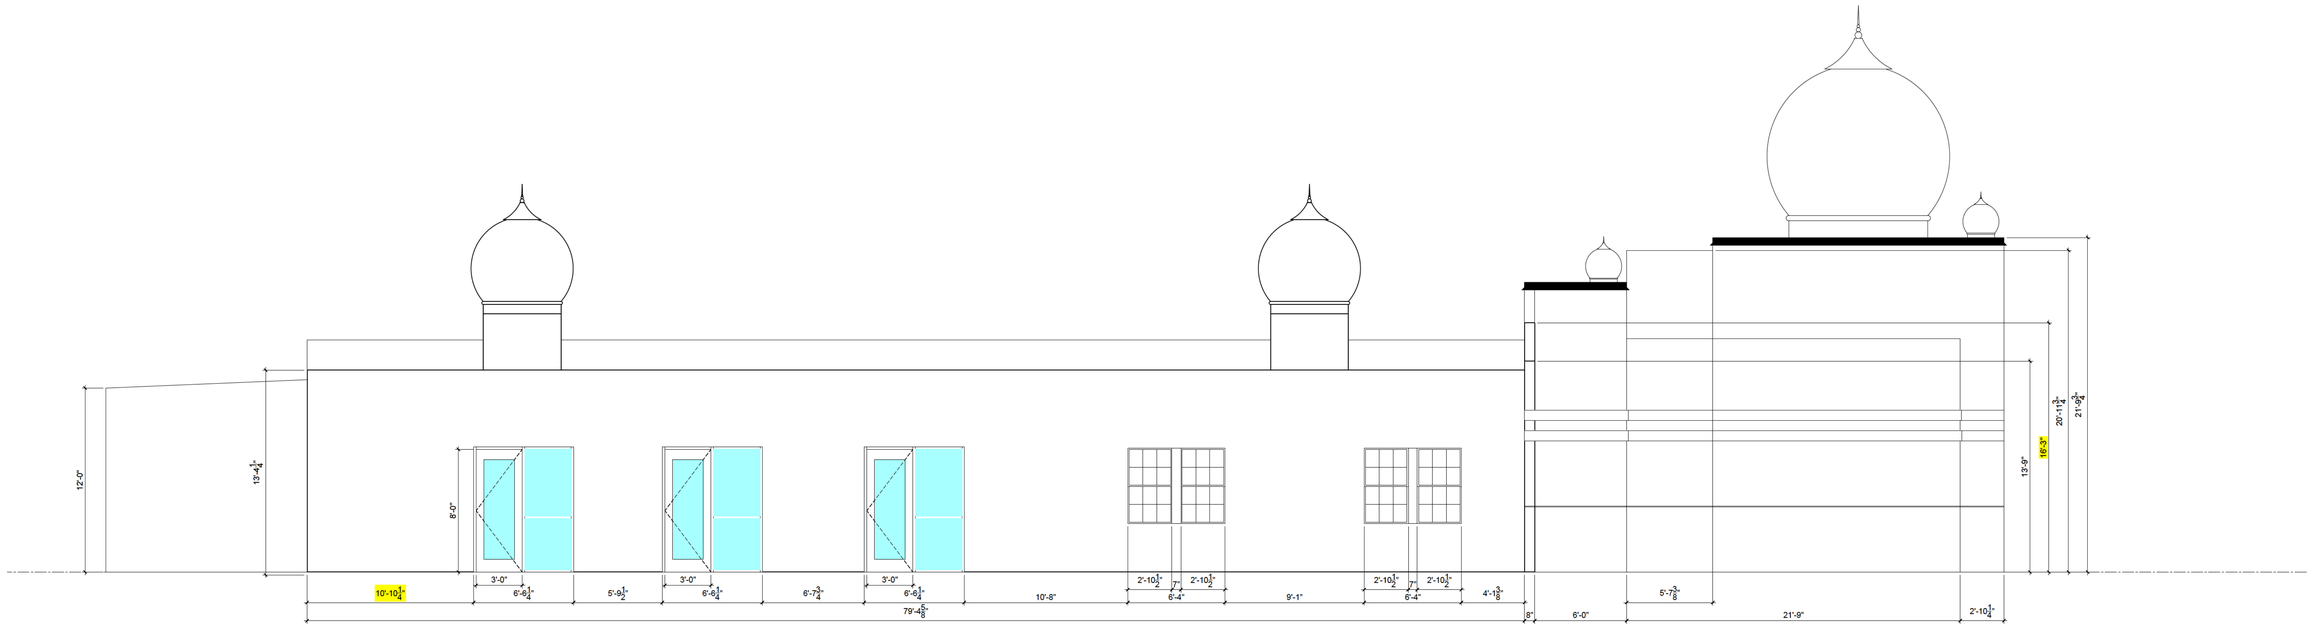

2
A-2.0

EXISTING RIGHT ELEVATION

SCALE: 1/8" = 1'-0"

E-SEAL AND SIGNATURE
E-SEALED: 0/0/0

KWON ARCHITECTURE
MIKE KWON, RA
ARCHITECTKWON@OUTLOOK.COM

#	DATE	REVISION DESCRIPTION	BY

SHEET DESCRIPTION:
EXISTING ELEVATIONS

LOCATION:
GURUDWARA SAHIB - SIKH STUDY CIRCLE
1821 S HAIRSTON RD
STONE MOUNTAIN, GA 30088

CHECKED BY:
MK


DRAWN BY:
MK

ARCHITECTURE

SHEET
A-2.0

ORIGINAL ISSUE DATE:
0/0/0


NOT RELEASED FOR CONSTRUCTION

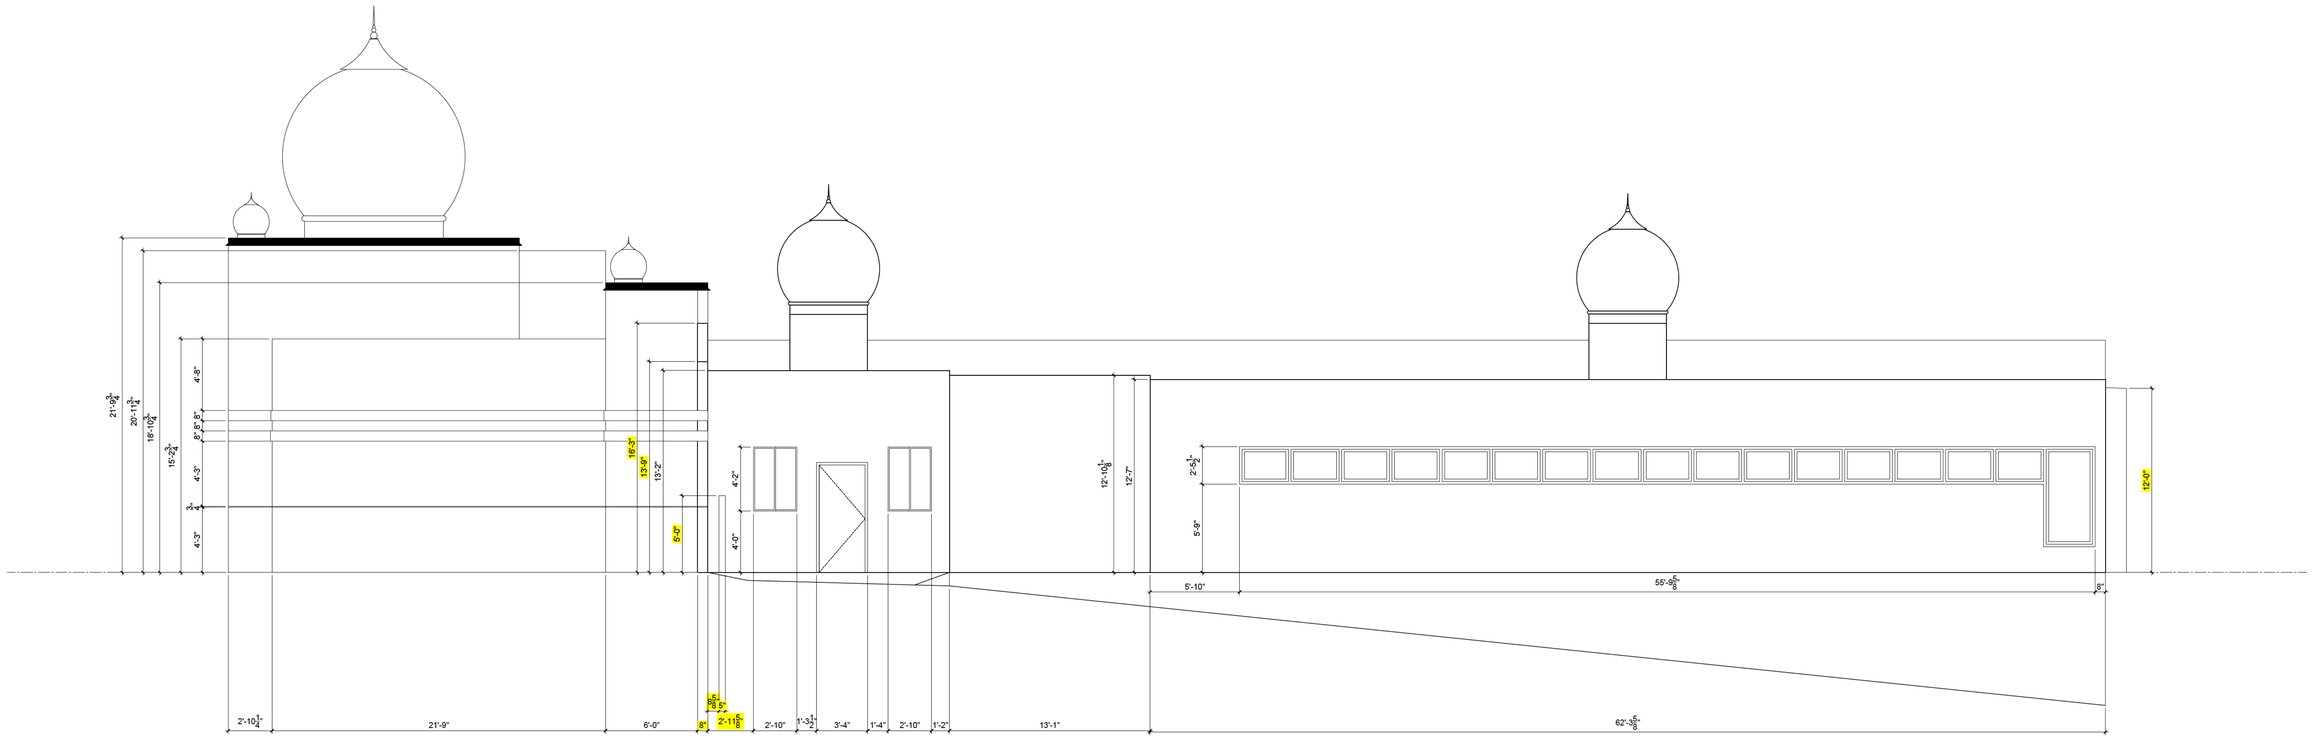

1
A-2.1

EXISTING LEFT ELEVATION

SCALE: 1/8" = 1'-0"

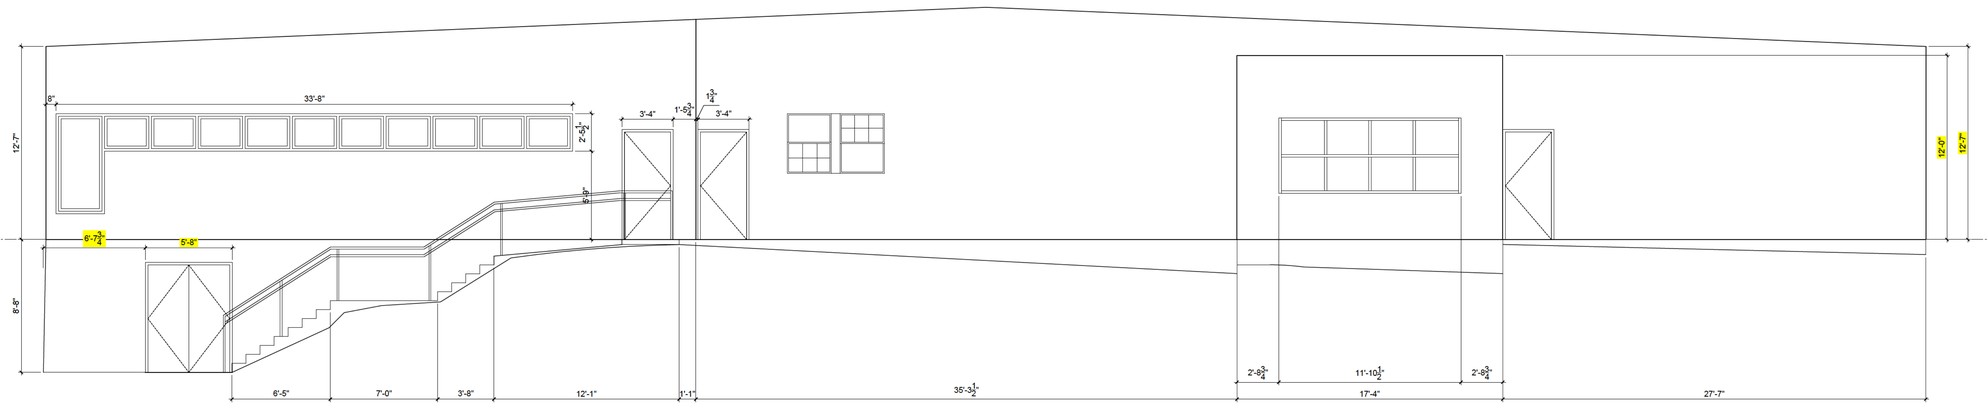

2
A-2.0

EXISTING REAR ELEVATION

SCALE: 1/8" = 1'-0"

E-SEAL AND SIGNATURE
E-SEALED: 0/0/0

KWON ARCHITECTURE
MIKE KWON, RA
ARCHITECTKWON@OUTLOOK.COM

#	DATE	REVISION DESCRIPTION	BY

SHEET DESCRIPTION:
EXISTING ELEVATIONS

LOCATION:
GURUDWARA SAHIB - SIKH STUDY CIRCLE
1821 S. HAIRSTON RD
STONE MOUNTAIN, GA 30088

CHECKED BY:
MK


DRAWN BY:
MK

NOT RELEASED FOR CONSTRUCTION

ARCHITECTURE

SHEET
A-2.1


ORIGINAL ISSUE DATE:
0/0/0

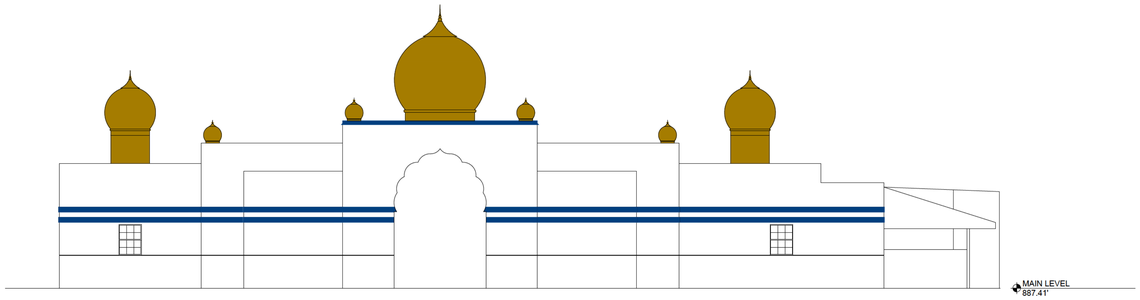

1 A-2.1 PROPOSED FRONT ELEVATION

FRONT ELEVATION

SCALE: 1/8" = 1'-0"

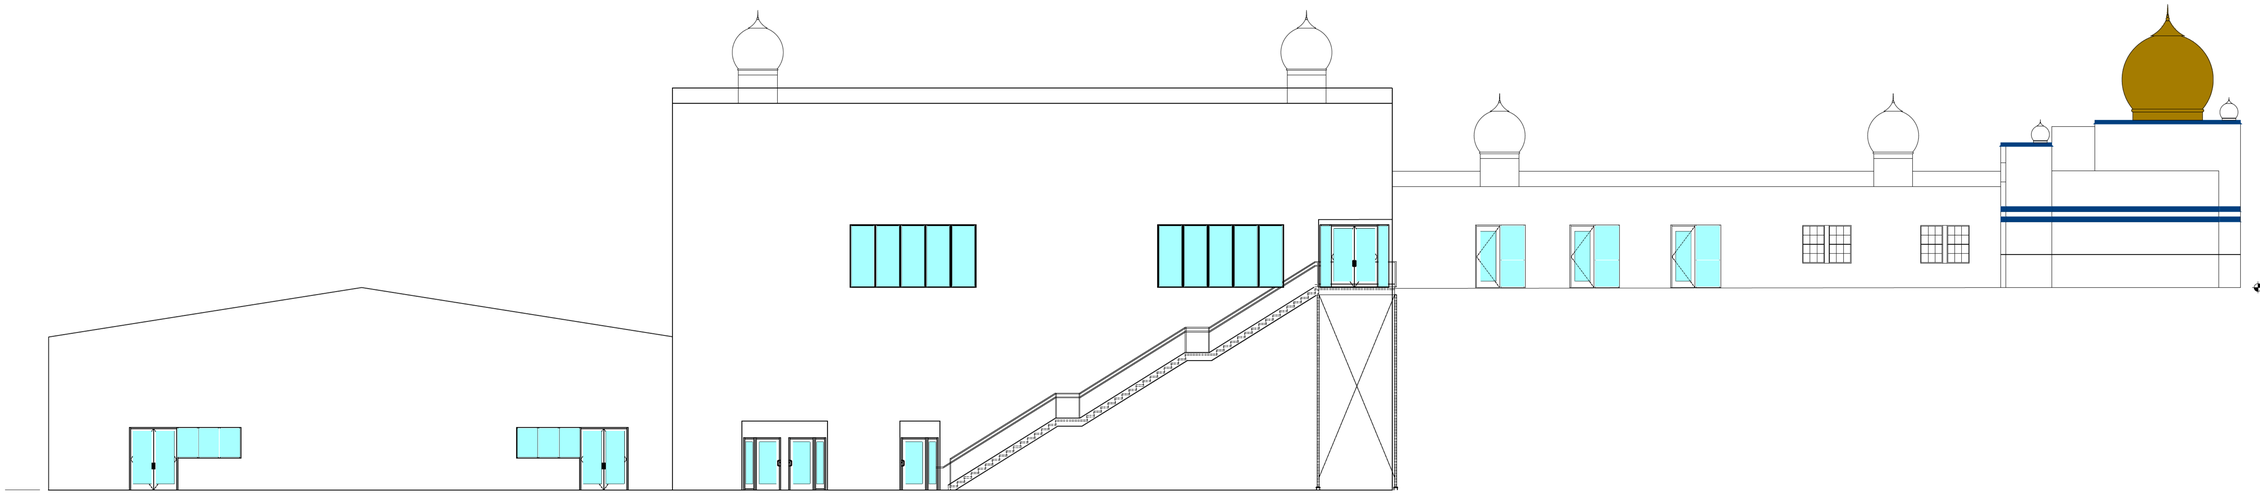

LEFT ELEVATION

2 A-2.1 PROPOSED LEFT ELEVATION

SCALE: 1/8" = 1'-0"

E-SEAL AND SIGNATURE
E-SEALED: 0/0/0

KWON ARCHITECTURE
MIKE KWON, RA
ARCHITECTKWON@OUTLOOK.COM

#	DATE	REVISION DESCRIPTION	BY

SHEET DESCRIPTION:
SHEET-NAME-1
SHEET-NAME-2

LOCATION:
GURUDWARA SAHIB - SIKH STUDY CIRCLE
1821 S HAIRSTON RD
STONE MOUNTAIN, GA 30088

CHECKED BY: MK


DRAWN BY: MK

ARCHITECTURE

SHEET SHEET#

ORIGINAL ISSUE DATE: 0/0/0


NOT RELEASED FOR CONSTRUCTION

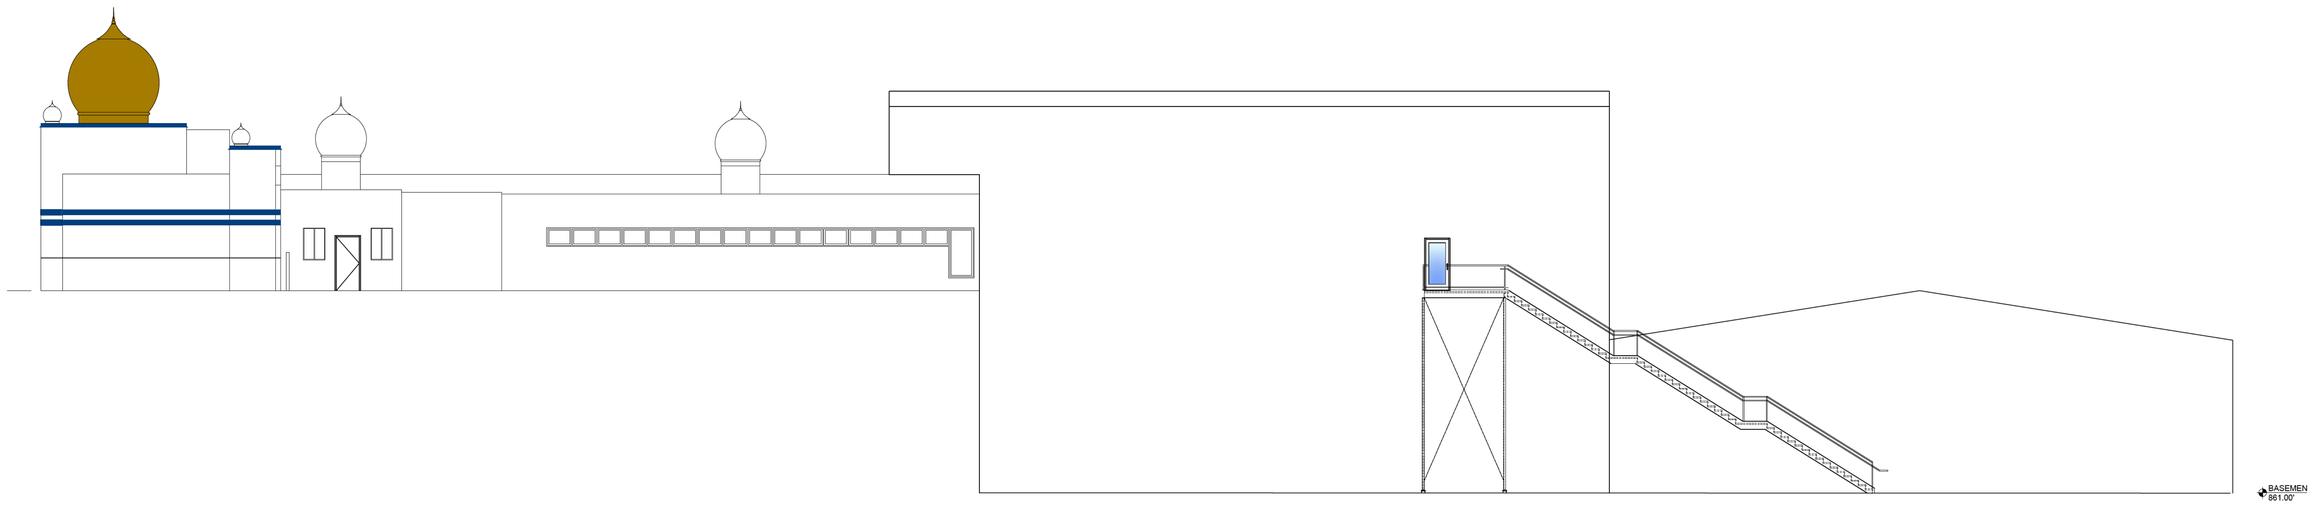

RIGHT ELEVATION

1 A-2.2 PROPOSED RIGHT ELEVATION

SCALE: 1/8" = 1'-0"

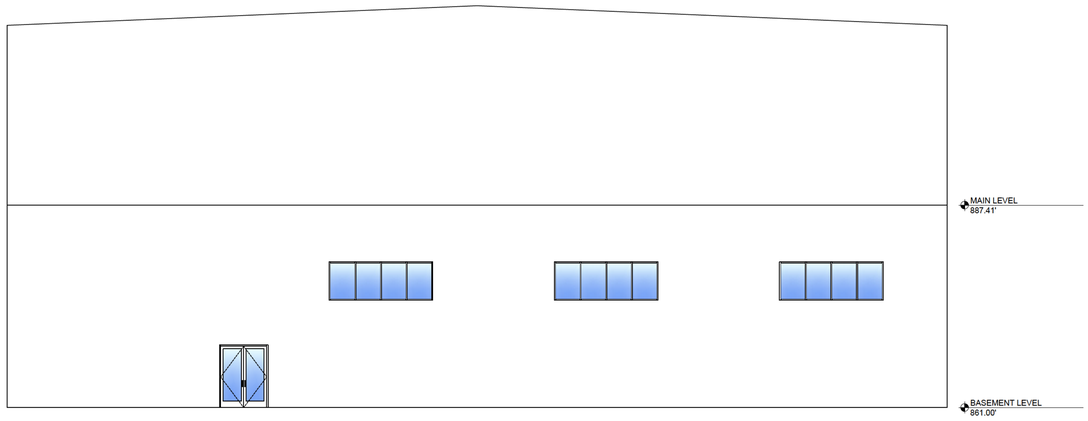

REAR ELEVATION

2 A-2.2 PROPOSED RIGHT ELEVATION

SCALE: 1/8" = 1'-0"

E-SEAL AND SIGNATURE
E-SEALED: 0/0/0

KWON ARCHITECTURE
MIKE KWON, RA
ARCHITECTKWON@OUTLOOK.COM

#	DATE	REVISION DESCRIPTION	BY

SHEET DESCRIPTION:
SHEET-NAME-1
SHEET-NAME-2

LOCATION:
GURUDWARA SAHIB - SIKH STUDY CIRCLE
1821 S HAIRSTON RD
STONE MOUNTAIN, GA 30088

CHECKED BY: MK

DRAWN BY: MK

ARCHITECTURE

SHEET
SHEET#

ORIGINAL ISSUE DATE:
0/0/0

NOT RELEASED FOR CONSTRUCTION

SITE ADDRESS: 1821 S. HARRISTON RD & 4017 MANDY WICKER LANE
STONE MOUNTAIN, GA 30088

1. PARCEL NUMBER: 15 092 06 015, 15 092 06 185
2. PARCEL AREA: 4.14 ACRES, 6.64 ACRES
   TOTAL PARCEL AREA AFTER LOT COMBINATION: 10.78 ACRES
3. CURRENT ZONING : R-85, R-SM
   PROPOSED ZONING: R-85
4. DISTRICT: 15TH
5. LAND LOT: 192
6. SURVEY OBTAINED FROM ELEVATIONS DESIGN GROUP
   110 EVANS MILL DR
   DALLAS, GA 30157
   PHONE: 770-865-6774
7. PROPOSED USE: PLACE OF WORSHIP
8. MIN LOT AREA: 15,000 SF
9. MIN LOT WIDTH (AT STREET): 100 FT
10. MIN LOT FRONTAGE(AT BUILDING LINE): 100 FT
11. MAX LOT COVERAGE: 35%
    EXISTING: 17.95%
    PROPOSED: TBD
12. MINIMUM FRONT YARD SET BACK (THOROUGHFARES): 50 FEET
13. MINIMUM SIDE YARD SETBACK (INTERIOR): 10 FEET
14. MINIMUM REAR YARD SETBACK: 40 FEET
15. MAX BUILDING HEIGHT: 35 FEET
    PROPOSED BUILDING HEIGHT: TBD

PARKING RATIO CALCULATION:
PARKING SPACES REQUIRED:
MAIN USE: CHURCH (MAIN SANCTUARY: 700 PEOPLE)
MIN: ONE (1) SPACE FOR EACH 4 SEATS IN THE LARGEST ASSEMBLY ROOM
700 SEATS/4 SEATS X 1 SPACE = 175 SPACES

MAX: ONE (1) SPACE FOR EVERY (2) SEATS IN THE LARGEST ASSEMBLY ROOM
200 SEATS/2 SEATS X 1 SPACE = 350 SPACES

PARKING SPACES PROVIDED: 271 TOTAL SPACES
75 EXISTING SPACES WITH 5 HANDICAP SPACES
271 TOTAL PARKING SPACES PROVIDED
7 REQUIRED HANDICAP ACCESSIBLE SPACES

(#) KEYED NOTES:
1. EXISTING 11,708 SF BUILDING TO REMAIN.
2. PROPOSED 20,545 SF BUILDING ADDITION, REFER TO ARCHITECTURAL PLANS FOR DETAILS.
3. EXISTING 28 FT DRIVEWAY.
4. EXISTING FIRE HYDRANT.
5. EXISTING WATER METER.
6. EXISTING 5 FT WIDE SIDEWALK.
7. EXISTING 2 FT WIDE LANDSCAPE STRIP.
8. EXISTING 6 FT WIDE LANDSCAPE STRIP.
9. EXISTING 6 FT HIGH WROUGHT IRON FENCE
10. PROPOSED 4 FT WIDE PEDESTRIAN GATE FOR ENTRANCE.
11. PROPOSED 7 V/S 7 (141 FT X 91 FT) SOCCER FIELD.
11A. PROTECTIVE NETTING AROUND SOCCER FIELD ALONG SOUTH HAIRSTON RD.
12. PROPOSED 2 FT CURB & GUTTER.
13. PROPOSED TRAFFIC FLOW ARROW.
14. PROPOSED 5' SIDEWALK.
15. PROPOSED DUMPSTER ENCLOSURE & PAD.
16. PROPOSED 250/+ SF LANDSCAPE ISLANDS.
17. PROPOSED 9' X 18 ' PARKING SPACES.
18. PROPOSED 9 FT X 18 HANDICAP PARKING SPACES WITH 9' X 18' ACCESSIBLE AISLE.
19. PROPOSED 8 FT WIDE PEDESTRIAN CROSSING.
20. PROPOSED HANDICAP ACCESSIBLE RAMP.
21. EXISTING CONCRETE MEDIAN IN THE RIGHT OF WAY OF SOUTH HAIRSTON RD.
22. 3' LANDSCAPE STRIP ALONG DRIVEWAYS AND PEDESTRIAN PATHS.

Parcel Line Table		
Line #	Length	Direction
L1	60.72	S4° 04' 31.11"E
L2	63.38	N86° 46' 01.11"W
L3	69.37	N76° 42' 52.11"W
L4	21.44	N59° 10' 27.11"W
L5	53.04	N56° 15' 23.11"W
L6	45.74	N45° 45' 07.11"W
L7	30.36	N50° 07' 03.11"W
L8	31.83	N62° 12' 14.11"W
L9	28.67	N69° 03' 00.11"W
L10	29.83	N34° 27' 55.11"W
L11	53.45	N21° 29' 46.11"W
L12	45.37	N32° 00' 49.11"W
L13	45.66	N45° 13' 44.11"W
L14	65.60	N53° 50' 46.11"W
L15	44.26	N65° 51' 32.11"W
L16	46.30	N76° 44' 37.11"W
L17	33.64	N83° 56' 09.11"W
L18	25.18	N86° 29' 47.11"W
L19	25.03	N52° 14' 40.11"W

GENERAL NOTES:

1) ALL PROPOSED DIMENSIONS USED TO SHOW THE GEOMETRIC LAYOUT OF THE PROPOSED PARKING LOT ARE SHOWN AT THE FACE OF CURB. ALL PROPOSED DIMENSIONS USED TO SHOW THE GEOMETRIC LAYOUT OF THE PROPOSED BUILDING LOCATION ARE GIVEN AT THE OUTSIDE FACE OF THE BUILDING CORNERS. ALL CURB RADII ARE GIVEN AT THE FACE OF CURB.
2) CONTRACTOR SHALL NOTIFY ENGINEER OF ANY DISCREPANCIES BETWEEN THE EXISTING CONDITIONS IN THE FIELD AND THE SURVEY SHOWN ON THE PLANS BEFORE PROCEEDING WITH ANY NEW CONSTRUCTION.
3) CONTRACTOR IS RESPONSIBLE FOR CORRECT HORIZONTAL AND VERTICAL ALIGNMENT OF ALL TIES BETWEEN PROPOSED AND EXISTING PAVEMENTS, CURB AND GUTTER, SIDEWALKS, WALLS, AND UTILITIES.
4) CONSTRUCTION EQUIPMENT SHALL NOT BE PARKED IN THE RIGHT-OF-WAY, AND MUST BE STORED WITHIN SITE.
5) NOTIFY INSPECTOR 24 HRS PRIOR TO ANY WORK ON SITE.
6) DEVELOPERS AND PROPERTY OWNERS' ASSOCIATIONS SHALL ENSURE ACCESS TO ALL PRIVATE STREETS BY EMERGENCY AND LAW ENFORCEMENT VEHICLES AND SHALL ENSURE THAT PRIVATE STREETS ARE CONSTRUCTED TO ALLOW ACCESS BY ALL EMERGENCY VEHICLES AND LAW ENFORCEMENT VEHICLES.
7) THAT ANY CONSERVATION AREAS WILL BE RECORDED AT THE DEKALB COUNTY COURTHOUSE IN PERPETUITY WITH THE AFFECTED PROPERTIES.

GRAPHIC SCALE
30 0 15 60 120
(IN FEET)
1 inch = 30 ft.

REV:	DESCRIPTION:	DATE:	REV:	DESCRIPTION:	DATE:

CONCEPTUAL SITE PLAN


SOUTH ENGINEERING RESOURCES

SCALE: 1" =30'

DATE: 7/13/2026

SHEET NO.
C.1

GURDWARA SAHIB SIKH SPIRITUAL CENTER
CAMPUS EXPANSION
1821 SOUTH HAIRSTON ROAD
STONE MOUNTAIN, GA 30088

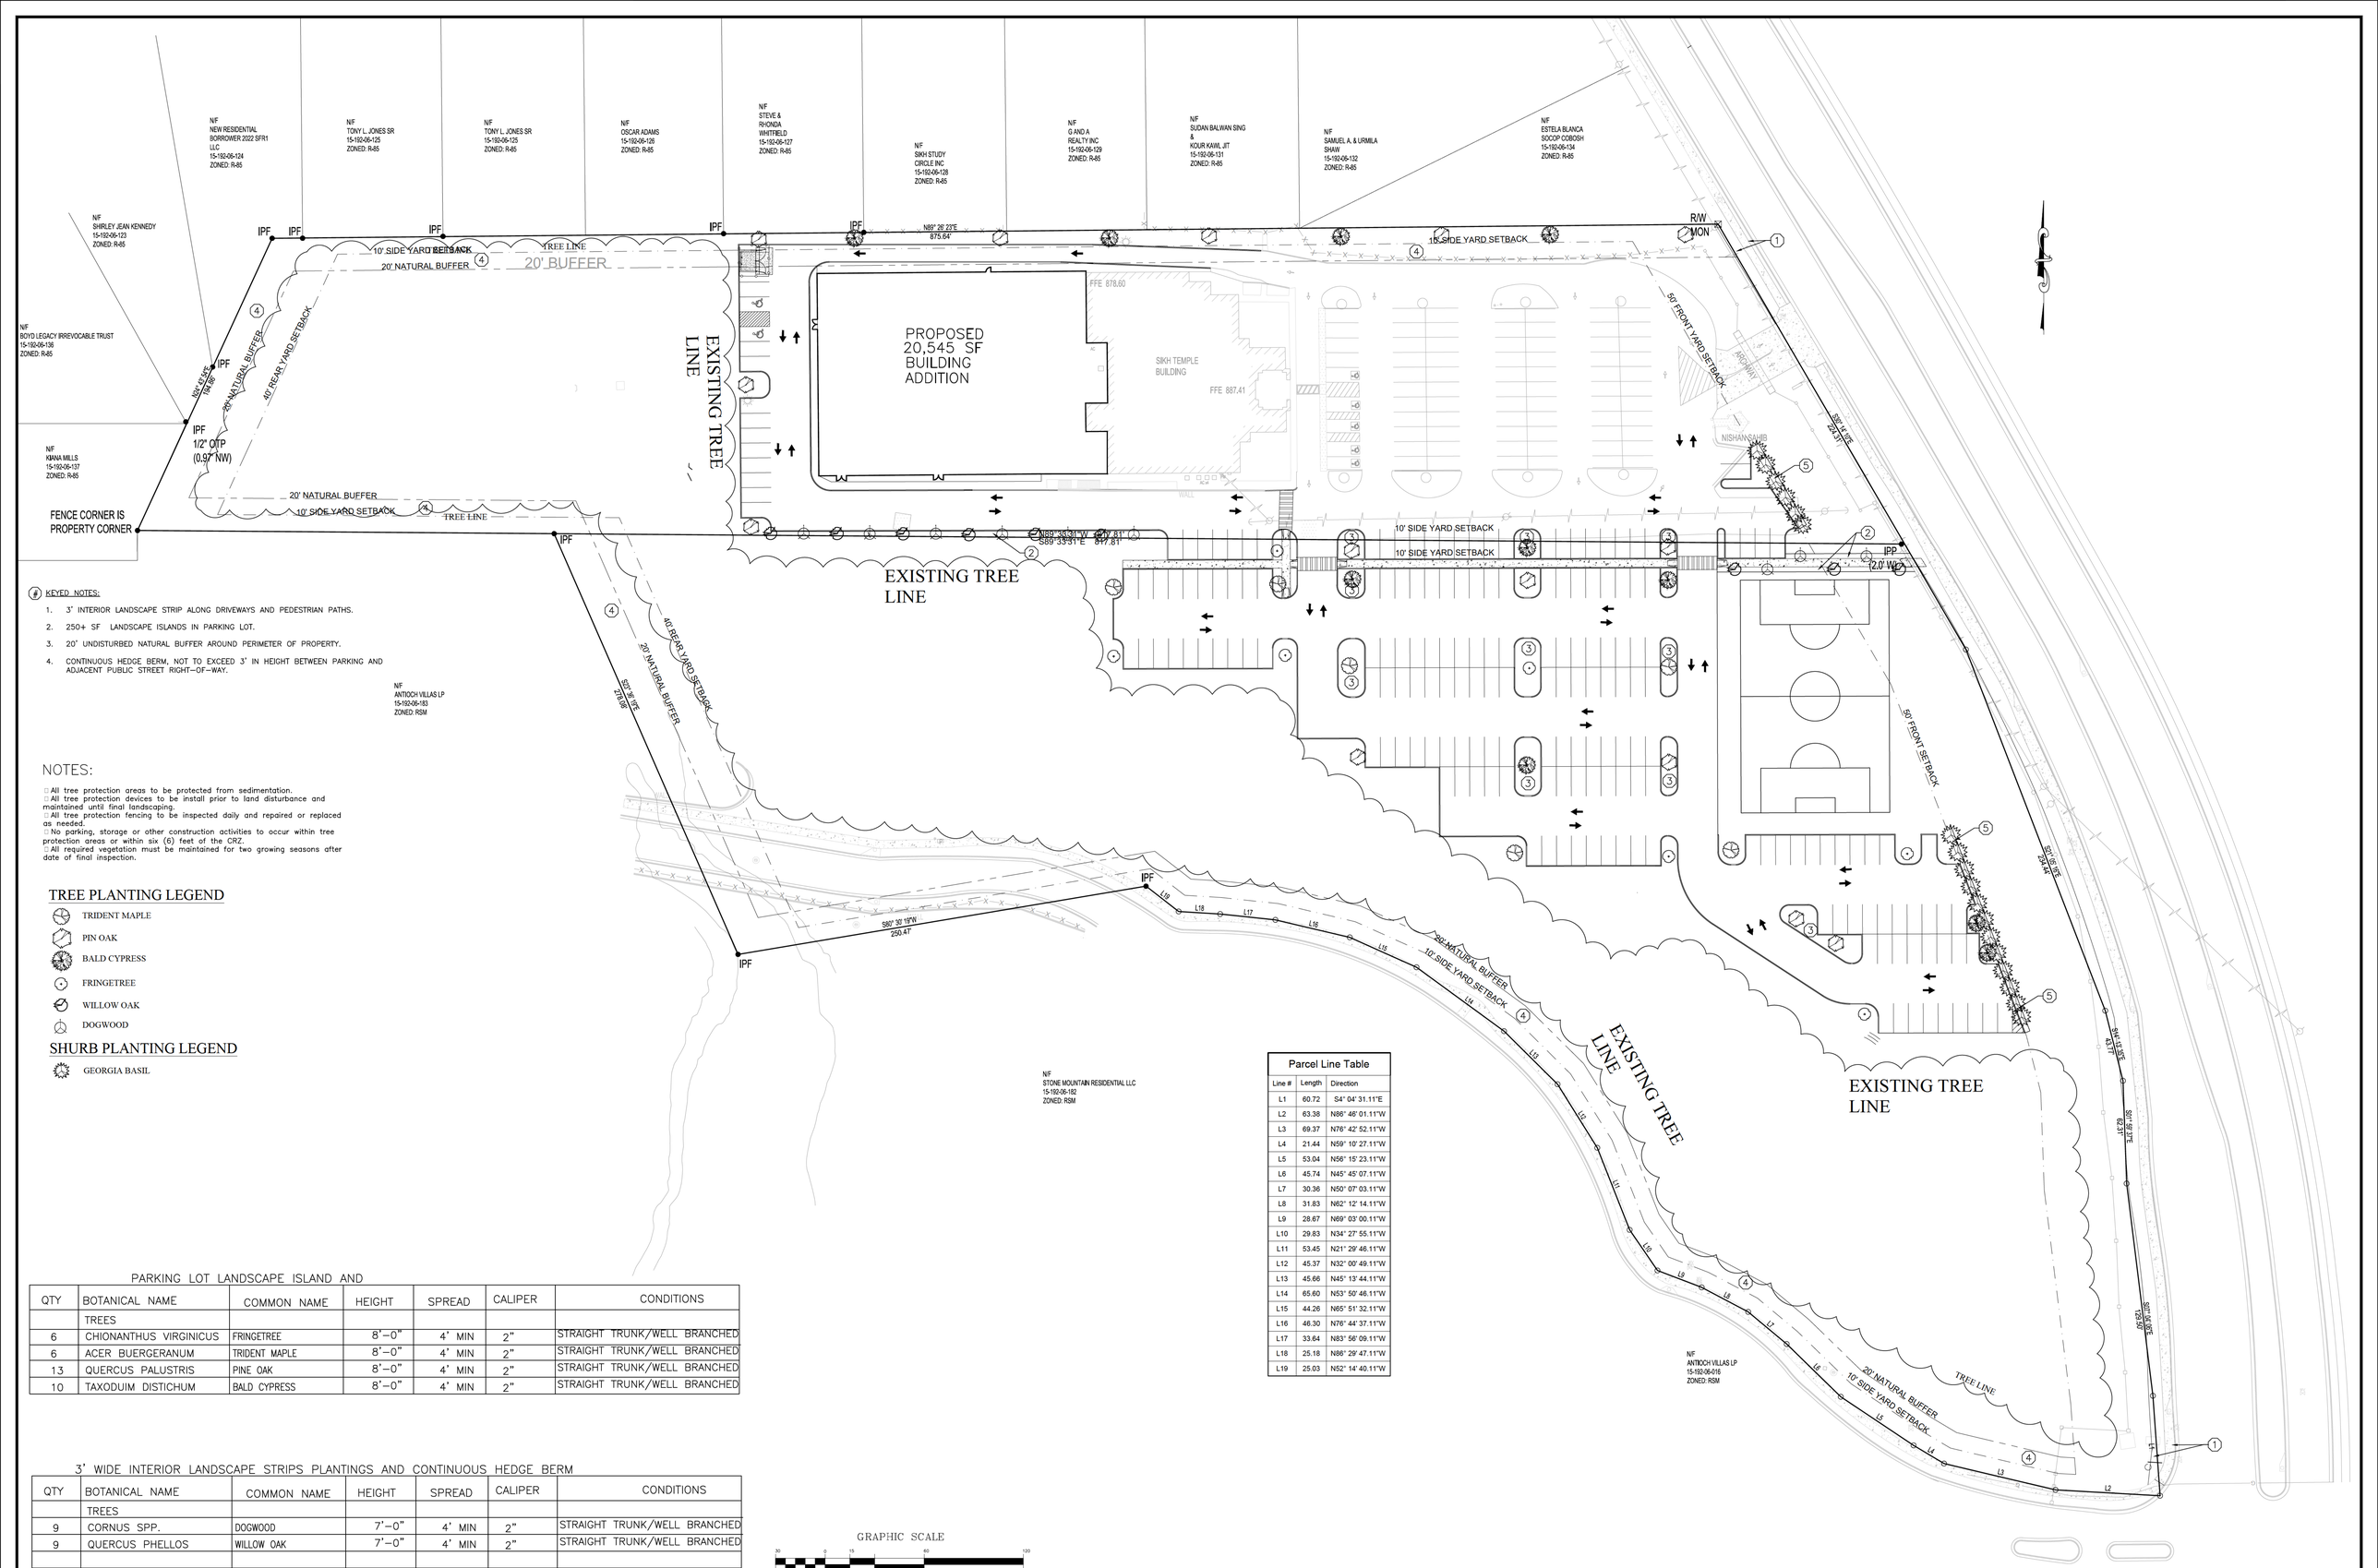

(#) KEYED NOTES:

1. 3' INTERIOR LANDSCAPE STRIP ALONG DRIVEWAYS AND PEDESTRIAN PATHS.
2. 250+ SF LANDSCAPE ISLANDS IN PARKING LOT.
3. 20' UNDISTURBED NATURAL BUFFER AROUND PERIMETER OF PROPERTY.
4. CONTINUOUS HEDGE BERM, NOT TO EXCEED 3' IN HEIGHT BETWEEN PARKING AND ADJACENT PUBLIC STREET RIGHT-OF-WAY.

NOTES:

- All tree protection areas to be protected from sedimentation.
- All tree protection devices to be install prior to land disturbance and maintained until final landscaping.
- All tree protection fencing to be inspected daily and repaired or replaced as needed.
- No parking, storage or other construction activities to occur within tree protection areas or within six (6) feet of the CRZ.
- All required vegetation must be maintained for two growing seasons after date of final inspection.

TREE PLANTING LEGEND

- TRIDENT MAPLE
- PIN OAK
- BALD CYPRESS
- FRINGETREE
- WILLOW OAK
- DOGWOOD

SHURB PLANTING LEGEND

- GEORGIA BASIL

Parcel Line Table		
Line #	Length	Direction
L1	60.72	S4° 04' 31.11"E
L2	63.38	N86° 46' 01.11"W
L3	69.37	N76° 42' 52.11"W
L4	21.44	N59° 10' 27.11"W
L5	53.04	N56° 15' 23.11"W
L6	45.74	N45° 45' 07.11"W
L7	30.36	N50° 07' 03.11"W
L8	31.83	N62° 12' 14.11"W
L9	28.67	N69° 03' 00.11"W
L10	29.83	N34° 27' 55.11"W
L11	53.45	N21° 29' 46.11"W
L12	45.37	N32° 00' 49.11"W
L13	45.66	N45° 13' 44.11"W
L14	65.60	N53° 50' 46.11"W
L15	44.26	N65° 51' 32.11"W
L16	46.30	N76° 44' 37.11"W
L17	33.64	N83° 56' 09.11"W
L18	25.18	N86° 29' 47.11"W
L19	25.03	N52° 14' 40.11"W

PARKING LOT LANDSCAPE ISLAND AND

QTY	BOTANICAL NAME	COMMON NAME	HEIGHT	SPREAD	CALIPER	CONDITIONS
	TREES					
6	CHIONANTHUS VIRGINICUS	FRINGETREE	8'-0"	4' MIN	2"	STRAIGHT TRUNK/WELL BRANCHED
6	ACER BUERGERANUM	TRIDENT MAPLE	8'-0"	4' MIN	2"	STRAIGHT TRUNK/WELL BRANCHED
13	QUERCUS PALUSTRIS	PINE OAK	8'-0"	4' MIN	2"	STRAIGHT TRUNK/WELL BRANCHED
10	TAXODUIM DISTICHUM	BALD CYPRESS	8'-0"	4' MIN	2"	STRAIGHT TRUNK/WELL BRANCHED

3' WIDE INTERIOR LANDSCAPE STRIPS PLANTINGS AND CONTINUOUS HEDGE BERM

QTY	BOTANICAL NAME	COMMON NAME	HEIGHT	SPREAD	CALIPER	CONDITIONS
	TREES					
9	CORNUS SPP.	DOGWOOD	7'-0"	4' MIN	2"	STRAIGHT TRUNK/WELL BRANCHED
9	QUERCUS PHELLOS	WILLOW OAK	7'-0"	4' MIN	2"	STRAIGHT TRUNK/WELL BRANCHED
	SHRUBS					
18	clinopodium georgianum	GEORGIA BASIL	18"	18"	3 GAL	FULL/WELL FORMED

GRAPHIC SCALE

30 0 15 60 120

(IN FEET)
1 inch = 30 ft.

REV:	DESCRIPTION:	DATE:	REV:	DESCRIPTION:	DATE:

LANDSCAPING PLAN


SOUTH ENGINEERING RESOURCES

SCALE: 1" =30'

DATE: 7/13/2026

SHEET NO.
C.2

GURDWARA SAHIB SIKH SPIRITUAL CENTER
CAMPUS EXPANSION
1821 SOUTH HAIRSTON ROAD
STONE MOUNTAIN, GA 30088

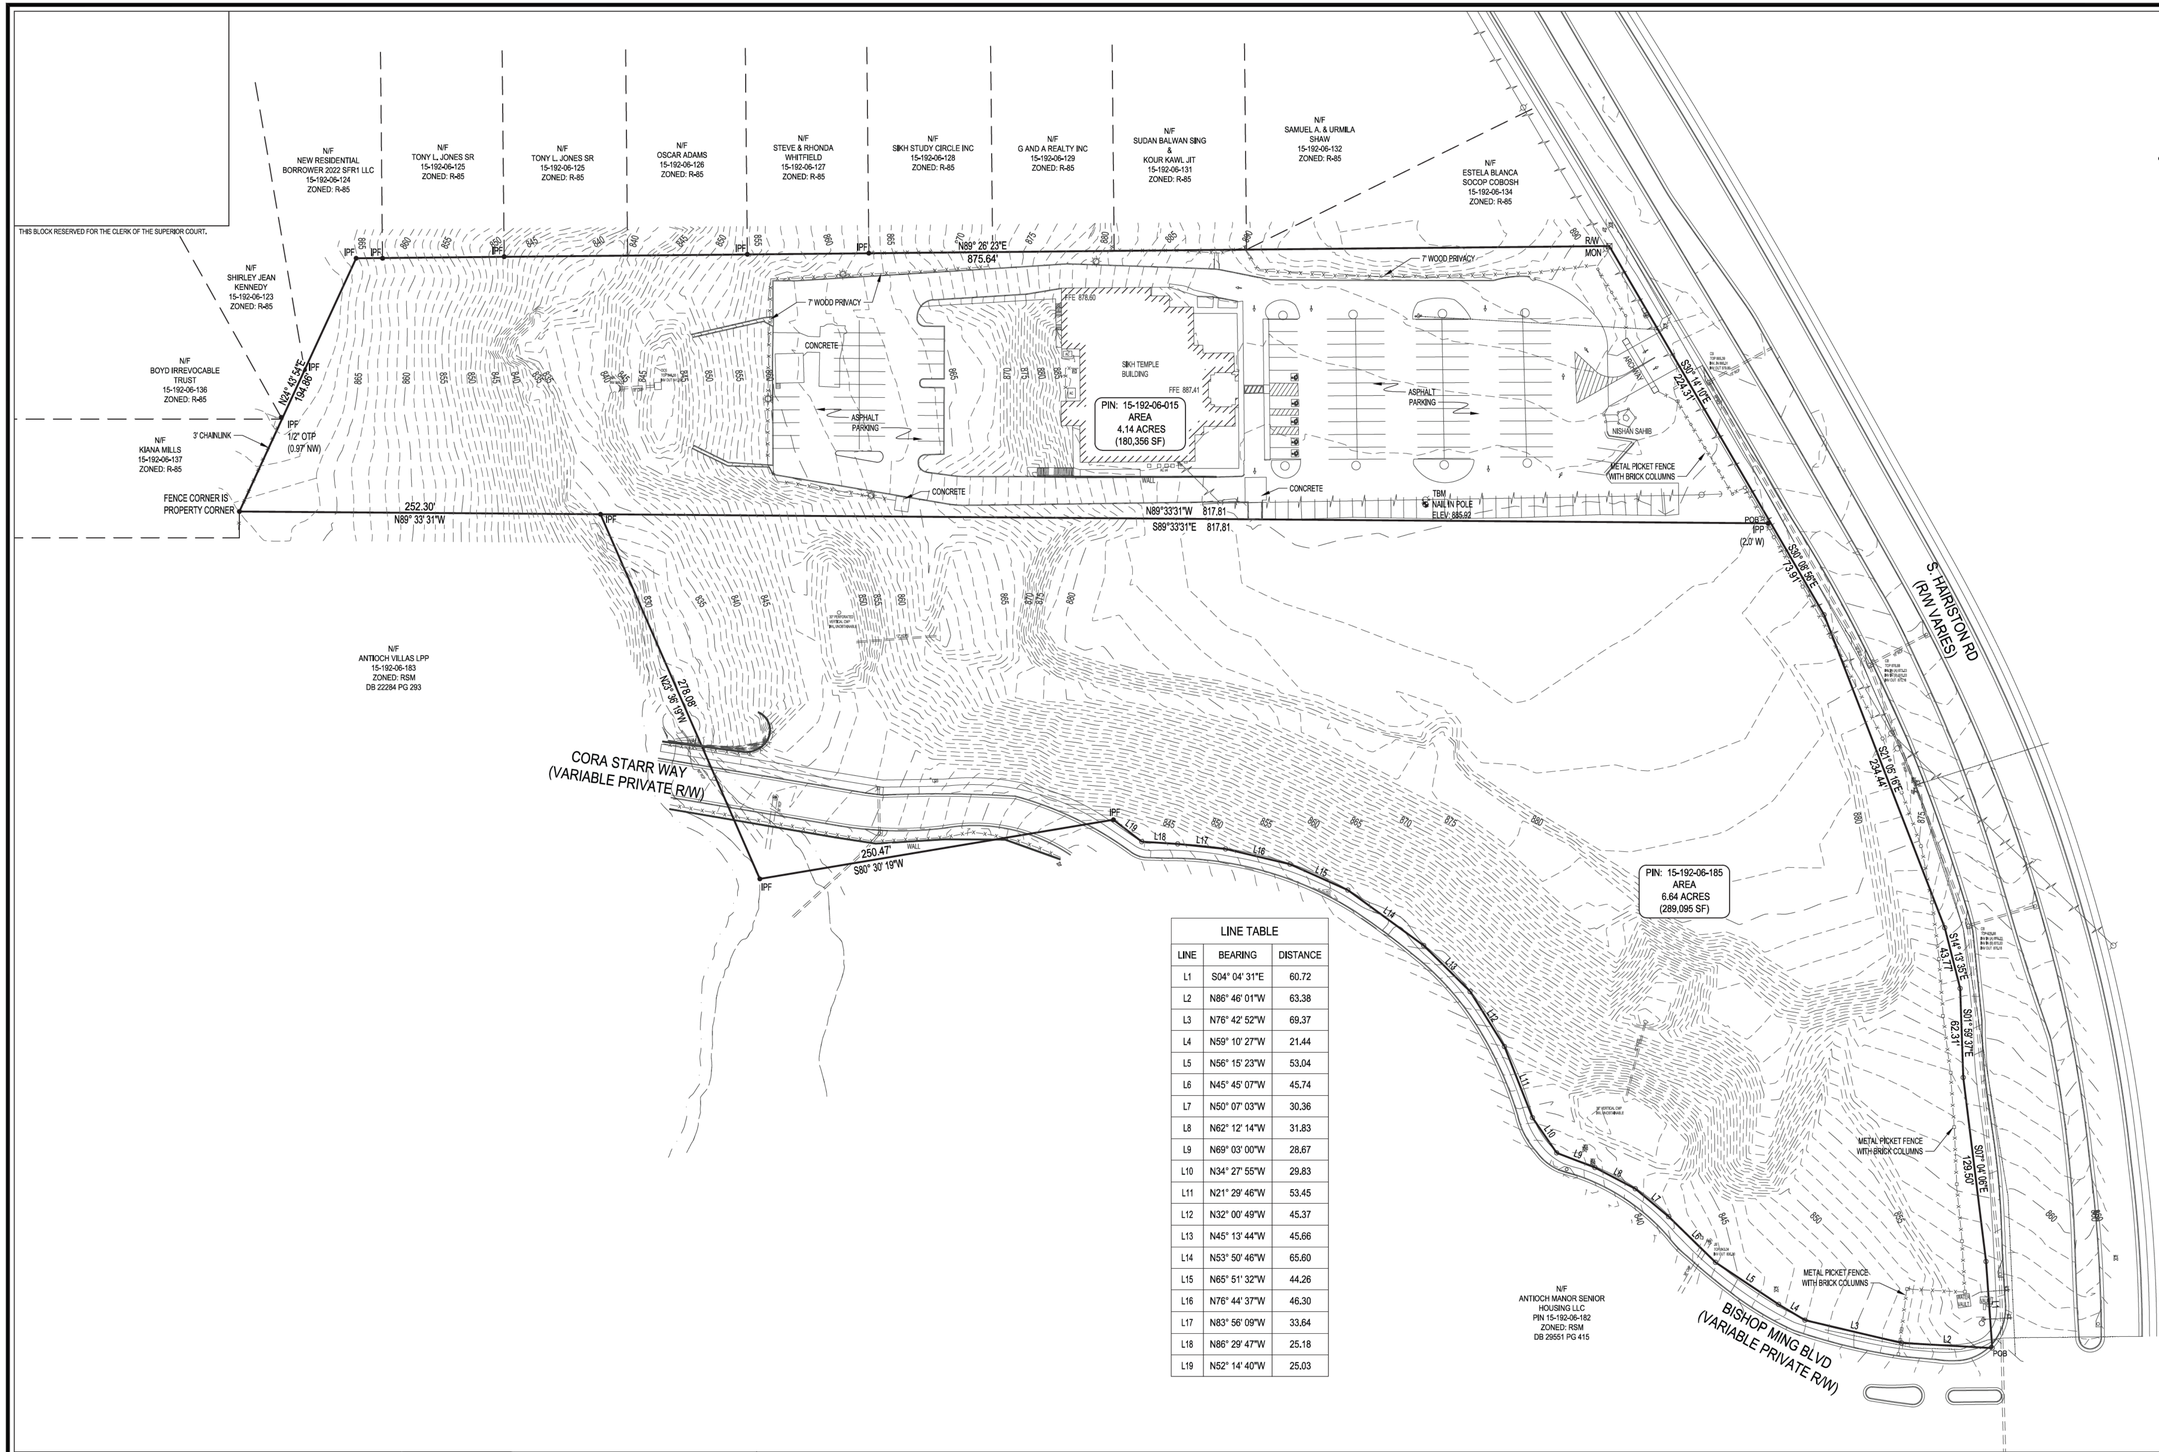

LINE TABLE		
LINE	BEARING	DISTANCE
L1	S04° 04' 31"E	60.72
L2	N86° 46' 01"W	63.38
L3	N76° 42' 52"W	69.37
L4	N59° 10' 27"W	21.44
L5	N56° 15' 23"W	53.04
L6	N45° 45' 07"W	45.74
L7	N50° 07' 03"W	30.36
L8	N62° 12' 14"W	31.83
L9	N69° 03' 00"W	28.67
L10	N34° 27' 55"W	29.83
L11	N21° 29' 46"W	53.45
L12	N32° 00' 49"W	45.37
L13	N45° 13' 44"W	45.66
L14	N53° 50' 46"W	65.60
L15	N65° 51' 32"W	44.26
L16	N76° 44' 37"W	46.30
L17	N83° 56' 09"W	33.64
L18	N86° 29' 47"W	25.18
L19	N52° 14' 40"W	25.03

AS REQUIRED BY SUBSECTION (D) OF O.C.G.A. SECTION 15-6-67, THIS PLAT HAS BEEN PREPARED BY A LAND SURVEYOR AND APPROVED BY ALL APPLICABLE LOCAL JURISDICTIONS FOR RECORDING AS EVIDENCED BY APPROVAL CERTIFICATES, SIGNATURES, STAMPS, OR STATEMENTS HEREON. SUCH APPROVALS OR AFFIRMATIONS SHOULD BE CONFIRMED WITH THE APPROPRIATE GOVERNMENTAL BODIES BY ANY PURCHASER OR USER OF THIS PLAT AS TO INTENDED USE OF ANY PARCEL. FURTHERMORE, THE UNDERSIGNED LAND SURVEYOR CERTIFIES THAT THIS PLAT COMPLIES WITH THE MINIMUM TECHNICAL STANDARDS FOR PROPERTY SURVEYS IN GEORGIA AS SET FORTH IN THE RULES AND REGULATIONS OF THE GEORGIA BOARD OF REGISTRATION FOR PROFESSIONAL ENGINEERS AND LAND SURVEYORS AND AS SET FORTH IN O.C.G.A. SECTION 15-6-67.

GEORGIA REGISTERED No 2884 LAND SURVEYOR JOEL M. HART

JOEL M HART GA R.L.S. #2884 11/10/25

THIS PLAT HAS BEEN CALCULATED FOR CLOSURE AND IS FOUND TO BE ACCURATE TO WITHIN 1 FOOT IN 284,694'.

GRAPHIC SCALE 1"=100'
50' 0 50' 100'

SURVEY EQUIPMENT NOTES:

1.) HORIZONTAL DATUM IS NAD 83. VERTICAL DATUM IS NAVD 88.

2.) THE NORTHING, EASTING, AND ELEVATION OF THE STARTING POINTS FOR THIS SURVEY WERE OBTAINED UTILIZING A CHCNAV I83 GPS BASE AND ROVER. THE TECHNIQUE USED WAS CORRECTED MEASUREMENTS FROM NETWORK CORRECTED RTK PROVIDED BY eGPS. THE RELATIVE POSITIONAL ACCURACY OBTAINED ON THE POINTS UTILIZED IN THIS SURVEY WERE 0.07 FT. HORIZONTAL AND 0.13 FT. VERTICAL AT THE 95% CONFIDENCE LEVEL.

3.) 100% OF THE SURVEY WAS PERFORMED USING THE GPS EQUIPMENT AND TECHNIQUES LISTED ABOVE.

LEGEND:

IPF	- IRON PIN FOUND (1/2" REBAR UNLESS NOTED OTHERWISE)
IPP	- IRON PIN PLACED (1/2" REBAR WITH PLASTIC CAP UNLESS NOTED OTHERWISE)
OTP	- OPEN TOP PIPE
RW MON	- RIGHT OF WAY MONUMENT
RCP	- REINFORCED CONCRETE PIPE
HDPE	- HIGH DENSITY POLYETHYLENE
CMP	- CORRUGATED METAL PIPE
	- DEFLECTION POINT
	- POWER POLE
	- LIGHT POLE
	- FIRE HYDRANT
	- WATER VALVE
	- POWER LINE
	- FENCE LINE

NOTES :

1. ALL MATTERS OF TITLE ARE EXCEPTED, THIS SURVEY WAS PREPARED WITHOUT A COMPLETE TITLE SEARCH.

PROJECT INFORMATION
FILE: 25-597
DATE: 11/15/2025
SCALE: 1" = 50'

ELEVATIONS
DESIGN GROUP LLC
SURVEYORS AND ENGINEERS
110 EVANS MILL DRIVE
SUITE 603
DALLAS, GA 30157
770-865-6774
ELEVATIONSDG.COM

REV.	DATE	DESCRIPTION

BOUNDARY RETRACEMENT AND TOPOGRAPHIC SURVEY FOR:
SIKH STUDY CIRCLE INC.
LAND LOT 192, 15th DISTRICT,
DEKALB COUNTY, GEORGIA

GEORGIA REGISTERED No 2884 LAND SURVEYOR JOEL M. HART

GSWCC LEVEL II # 0000035425

TITLE

BOUNDARY RETRACEMENT SURVEY

SHEET

1

DEPARTMENT OF PLANNING & SUSTAINABILITY

Chief of Executive Officer
Lorraine Cochran-Johnson

Director
Juliana A. Njoku

PRE-APPLICATION FORM

REZONE, SPECIAL LAND USE PERMIT, MAJOR MODIFICATION, & LAND USE AMENDMENTS

(Required prior to filing application. Signed copy of this form must be submitted at filing.)

Applicant(s) Name: Reginald Crayton Phone: 404-428-3445

Email: rcrayton@sergallc.com Commission District(s): 5

Property Address: 4710 Mandy Wicker Lane & 1821 S. Hairston Road, Stn Mtn 30083

Tax Parcel ID: 15 192 06 185 & 15 192 06 015 Acreage: 6.64

Existing Use: Place of worship. Proposed Use: Expansion of the campus.

Supplemental Regs: Overlay District: NO

☑ Rezoning: Existing Zoning: RSM & R-85 Proposed Zoning: R-85

DRI: N/A Square Footage/Number of Units: N/A

Rezoning Request: Combine the 2 lots & rezone 4710 to R-85.

☐ Land Use Amendment - Existing Land Use: SUB Proposed Land Use: N/A ☐ Consistent ☐ Inconsistent

Land Use Amendment Request: N/A

☑ Special Land Use Permit Special Land Use Permit Article Number(s) 27-7.4.6

Special Land Use Request(s): Expansion of place of worship.

PCH/CCI: Use both of these links to search & identify other "Personal Care Homes" (PCH) and/or "Child Care Institution" (CCI) Child Care Distance Measuring Tool and PCH-CLA Distance Measuring Tool **Select both of those types on the left-hand side and then click "search".**

☐ Major Modification: Existing Zoning Conditions: CZ-07-14037, CZ-93020, SLUP-04004

Major Modification Request: By rezoning the subject site, exisiting conditions will be removed.

Condition(s) to be modified (if applicable): N/A

DEPARTMENT OF PLANNING & SUSTAINABILITY

WHAT TO KNOW BEFORE YOU FILE YOUR APPLICATION

Pre-submittal Community Meeting Deadline **w/15-day notification**: August 10, 2026

Calendar Dates: CC: 10.12.2026 (Zoom) PC: 11.05.2026 (Zoom) BOC: 11.19.2026 (In-Person)

☑ Letter of Intent ☑ Impact Analysis ☑ Owner Authorization(s) ☑ Campaign Disclosure

☑ Public Notice, Signs ☐ Tree Survey, Conservation (if applicable)

Submittal Format: ONE (1) COMBINED, PDF DOCUMENT UPLOAD via OUR ONLINE PORTAL.

Site Plan Checklist, if applicable:


*Density	*Frontage	*Sidewalks	*Density Bonuses	* Street Width
*Fencing/Walls	*Mix of Uses	*Landscape Strips	*Building Height	*Open Space
*Parking - Auto	*Parking – Bicycle	*Building Separation	*Lot Size	*Screening
*Pedestrian Plan	*Streetscapes	*Enhanced Open Space	*Garages	*Building Orientation
*Perimeter Landscapes	*Setbacks: front, sides, side corner, rear		*Building Materials: Roof, Fenestration, Façade Design	

■ Possible Variances: Variances may be sought. Particularly the ROW along the northern portion of the existing building. ROW is within a 50-foot buffer required by Section 4.2.42 (A).

Comments: COMMUNITY NOTICES MUST BE SENT OUT NO LATER THAN 7/25/2026 & MEETING HELD NO LATER THAN 8/10/2026 TO QUALIFY FOR THE NOVEMBER ZONING CYCLE. NOT MEETING THOSE DEADLINES WILL PUSH YOUR APPLICATION OUT TO JANUARY 2027.

Applicant shall meet Supplemental Regulations in 4.2.42 A-G Places of Worship. Because the expansion will likely qualify as a Major redevelopment (8.1.6) of lot 1821, the existing ROW may require a variance to remain. While 1821 obtained a SLUP to operate as a place of worship, with no proposed renovations, the ROW was likely able to remain determined legally nonconforming. The proposed building expansion will have to meet requirements of the R-85 zoning district outline in Section 2.2.1 dimensional requirements Additionally, the applicant will have to show compliance with parking ratios in section 6.1.4, parking regulations in 6.1.3., & parking area landscaping in 6.1.10. Staff discussed the possibility of an additional ingress/egress given the amount of anticipated parking spaces. The applicant should outline activities and operations that will take place within the new building.

Planner: Andrea Folgherait, Sr. Planner Date: 7/2/26

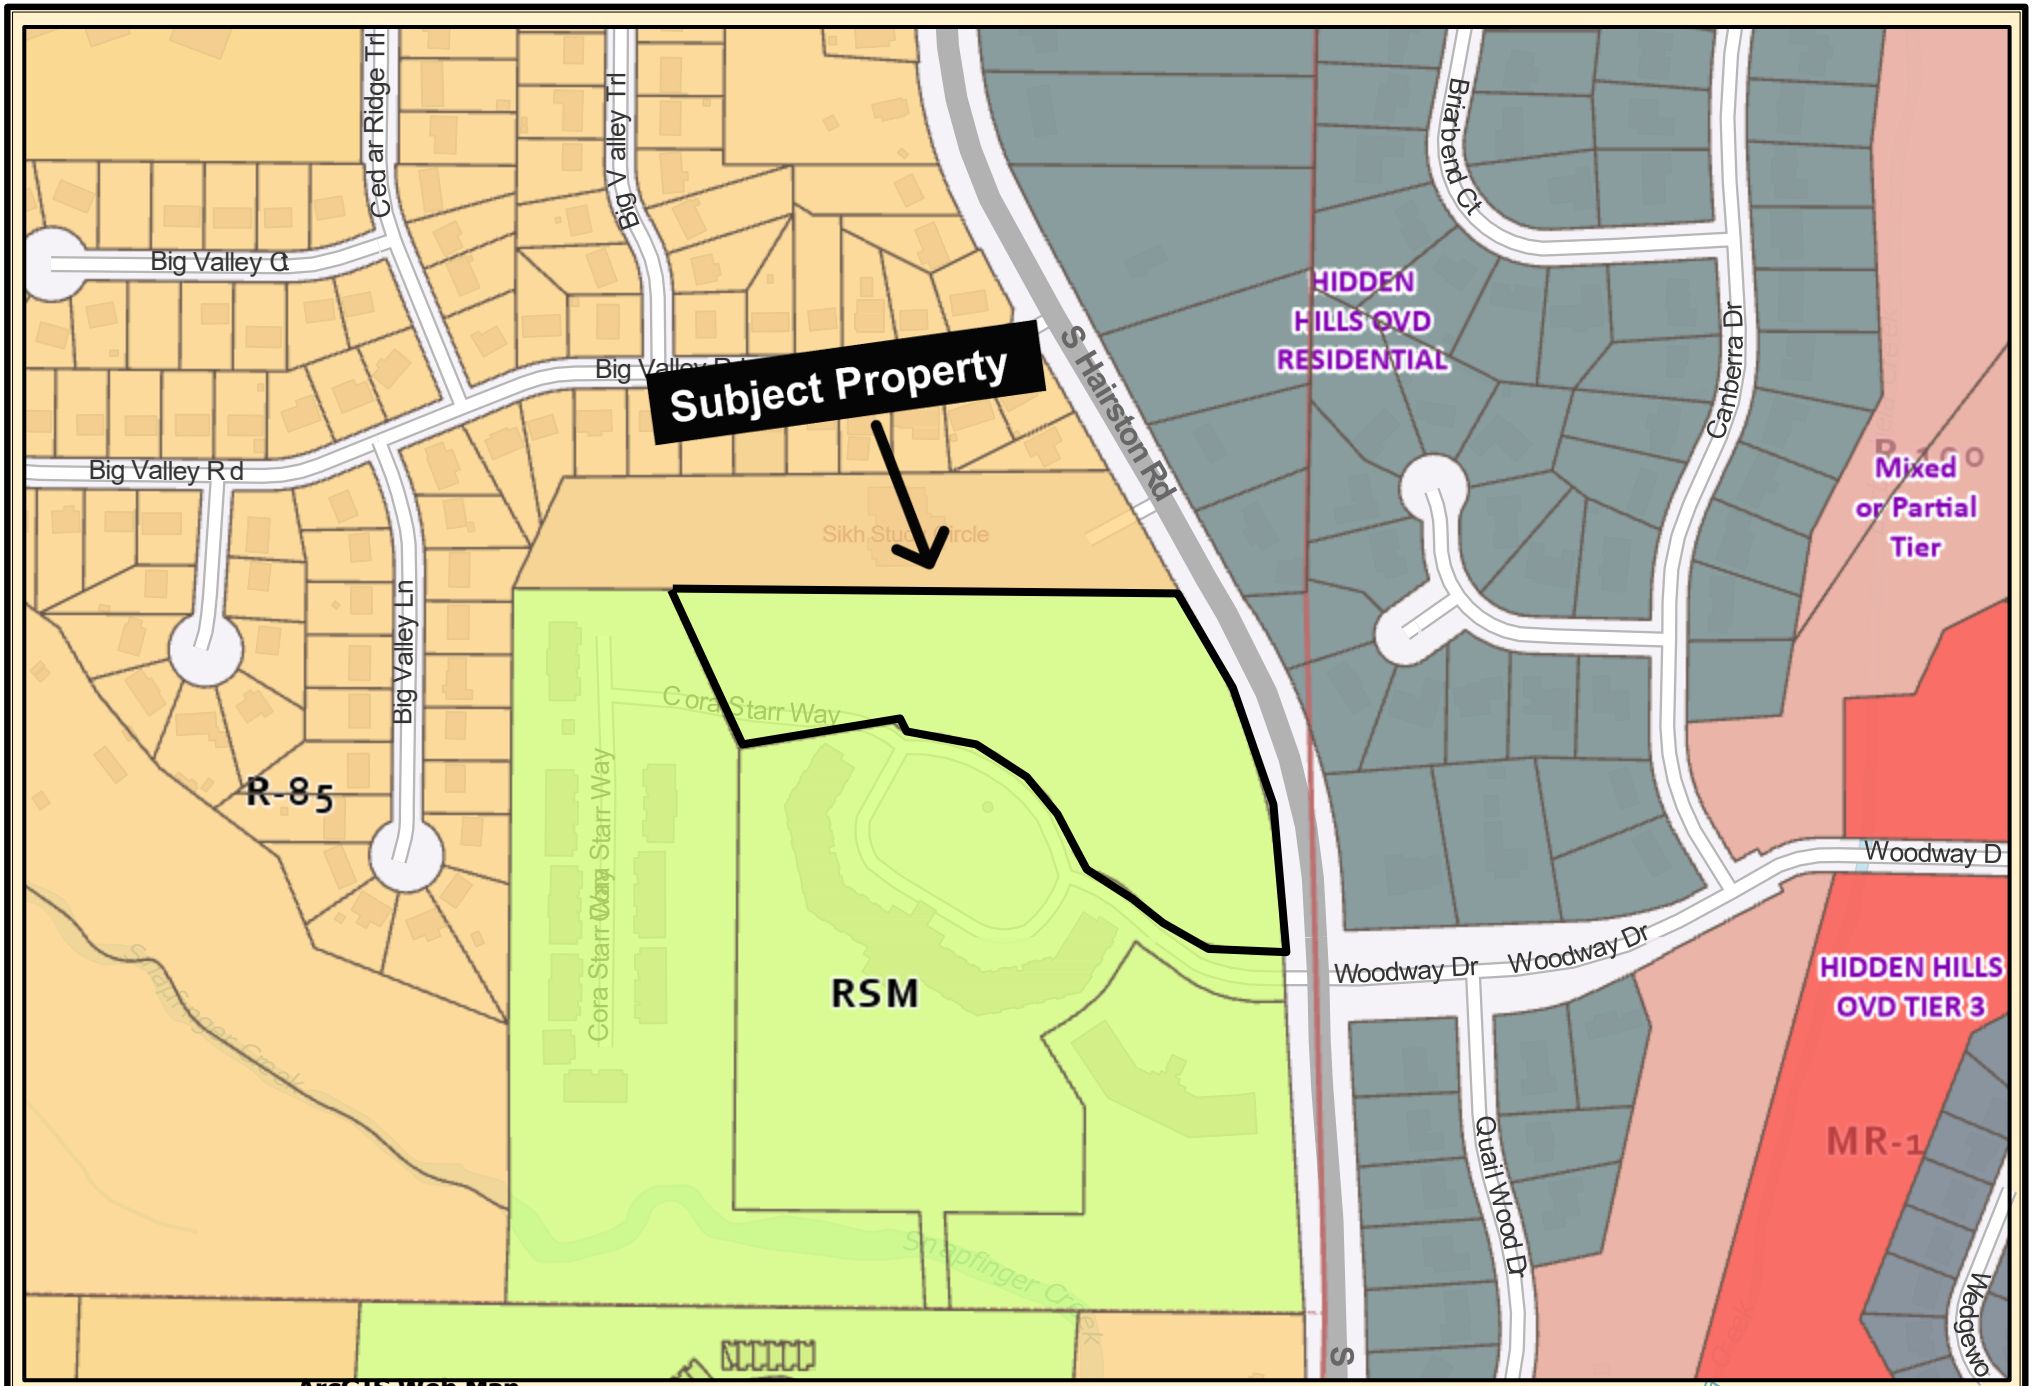


ArcGIS Web Map

0 0.0175 0.035 0.07 0.105 0.14 mi

Date Printed: 9/11/2026

DeKalb County GIS Disclaimer

The maps and data, contained on DeKalb County's Geographic Information System (GIS) are subject to constant change. While DeKalb County strives to provide accurate and up-to-date information, the information is provided "as is" without warranty, representation or guarantee of any kind as to the content, sequence, accuracy, timeliness or completeness of any of the database information provided herein. DeKalb County explicitly disclaims all representations and warranties, including, without limitation, the implied warranties of merchantability and fitness for a particular purpose. In no event shall DeKalb County be liable for any special, indirect, or consequential damages whatsoever resulting from loss of use, data, or profits, whether in an action of contract, negligence, or other actions, arising out of or in connection with the use of the maps and/or data herein provided. The maps and data are for illustration purposes only and should not be relied upon for any reason. The maps and data are not suitable for site-specific decision-making nor should it be construed or used as a legal description. The areas depicted by maps and data are approximate, and are not necessarily accurate to surveying or engineering standards.

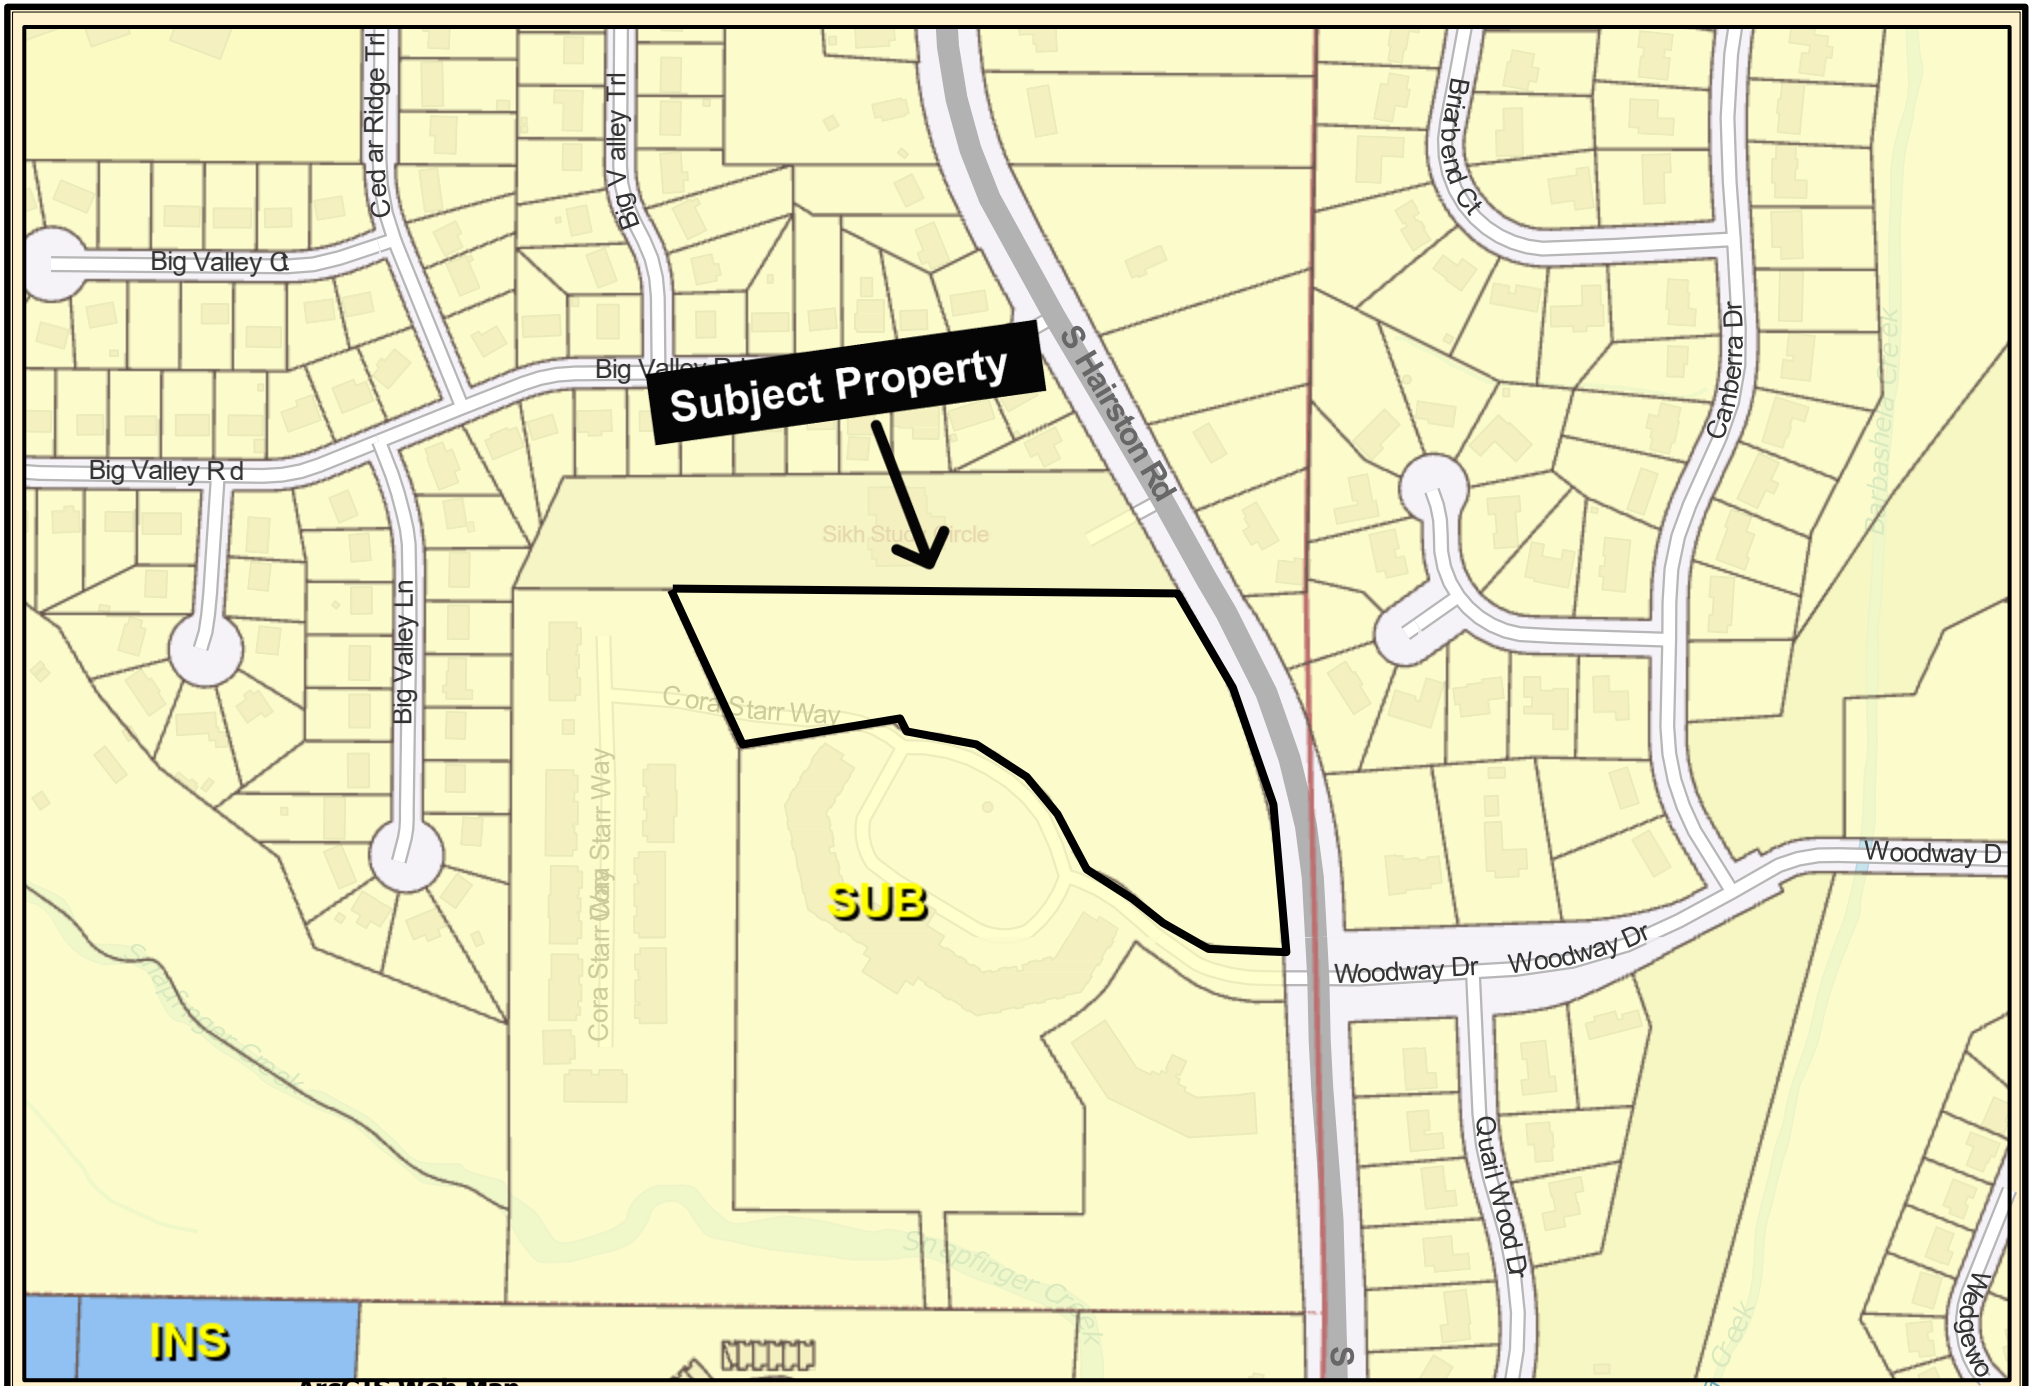


ArcGIS Web Map

0 0.0175 0.035 0.07 0.105 0.14 mi

Date Printed: 9/11/2026

DeKalb County GIS Disclaimer

The maps and data, contained on DeKalb County's Geographic Information System (GIS) are subject to constant change. While DeKalb County strives to provide accurate and up-to-date information, the information is provided "as is" without warranty, representation or guarantee of any kind as to the content, sequence, accuracy, timeliness or completeness of any of the database information provided herein. DeKalb County explicitly disclaims all representations and warranties, including, without limitation, the implied warranties of merchantability and fitness for a particular purpose. In no event shall DeKalb County be liable for any special, indirect, or consequential damages whatsoever resulting from loss of use, data, or profits, whether in an action of contract, negligence, or other actions, arising out of or in connection with the use of the maps and/or data herein provided. The maps and data are for illustration purposes only and should not be relied upon for any reason. The maps and data are not suitable for site-specific decision-making nor should it be construed or used as a legal description. The areas depicted by maps and data are approximate, and are not necessarily accurate to surveying or engineering standards.

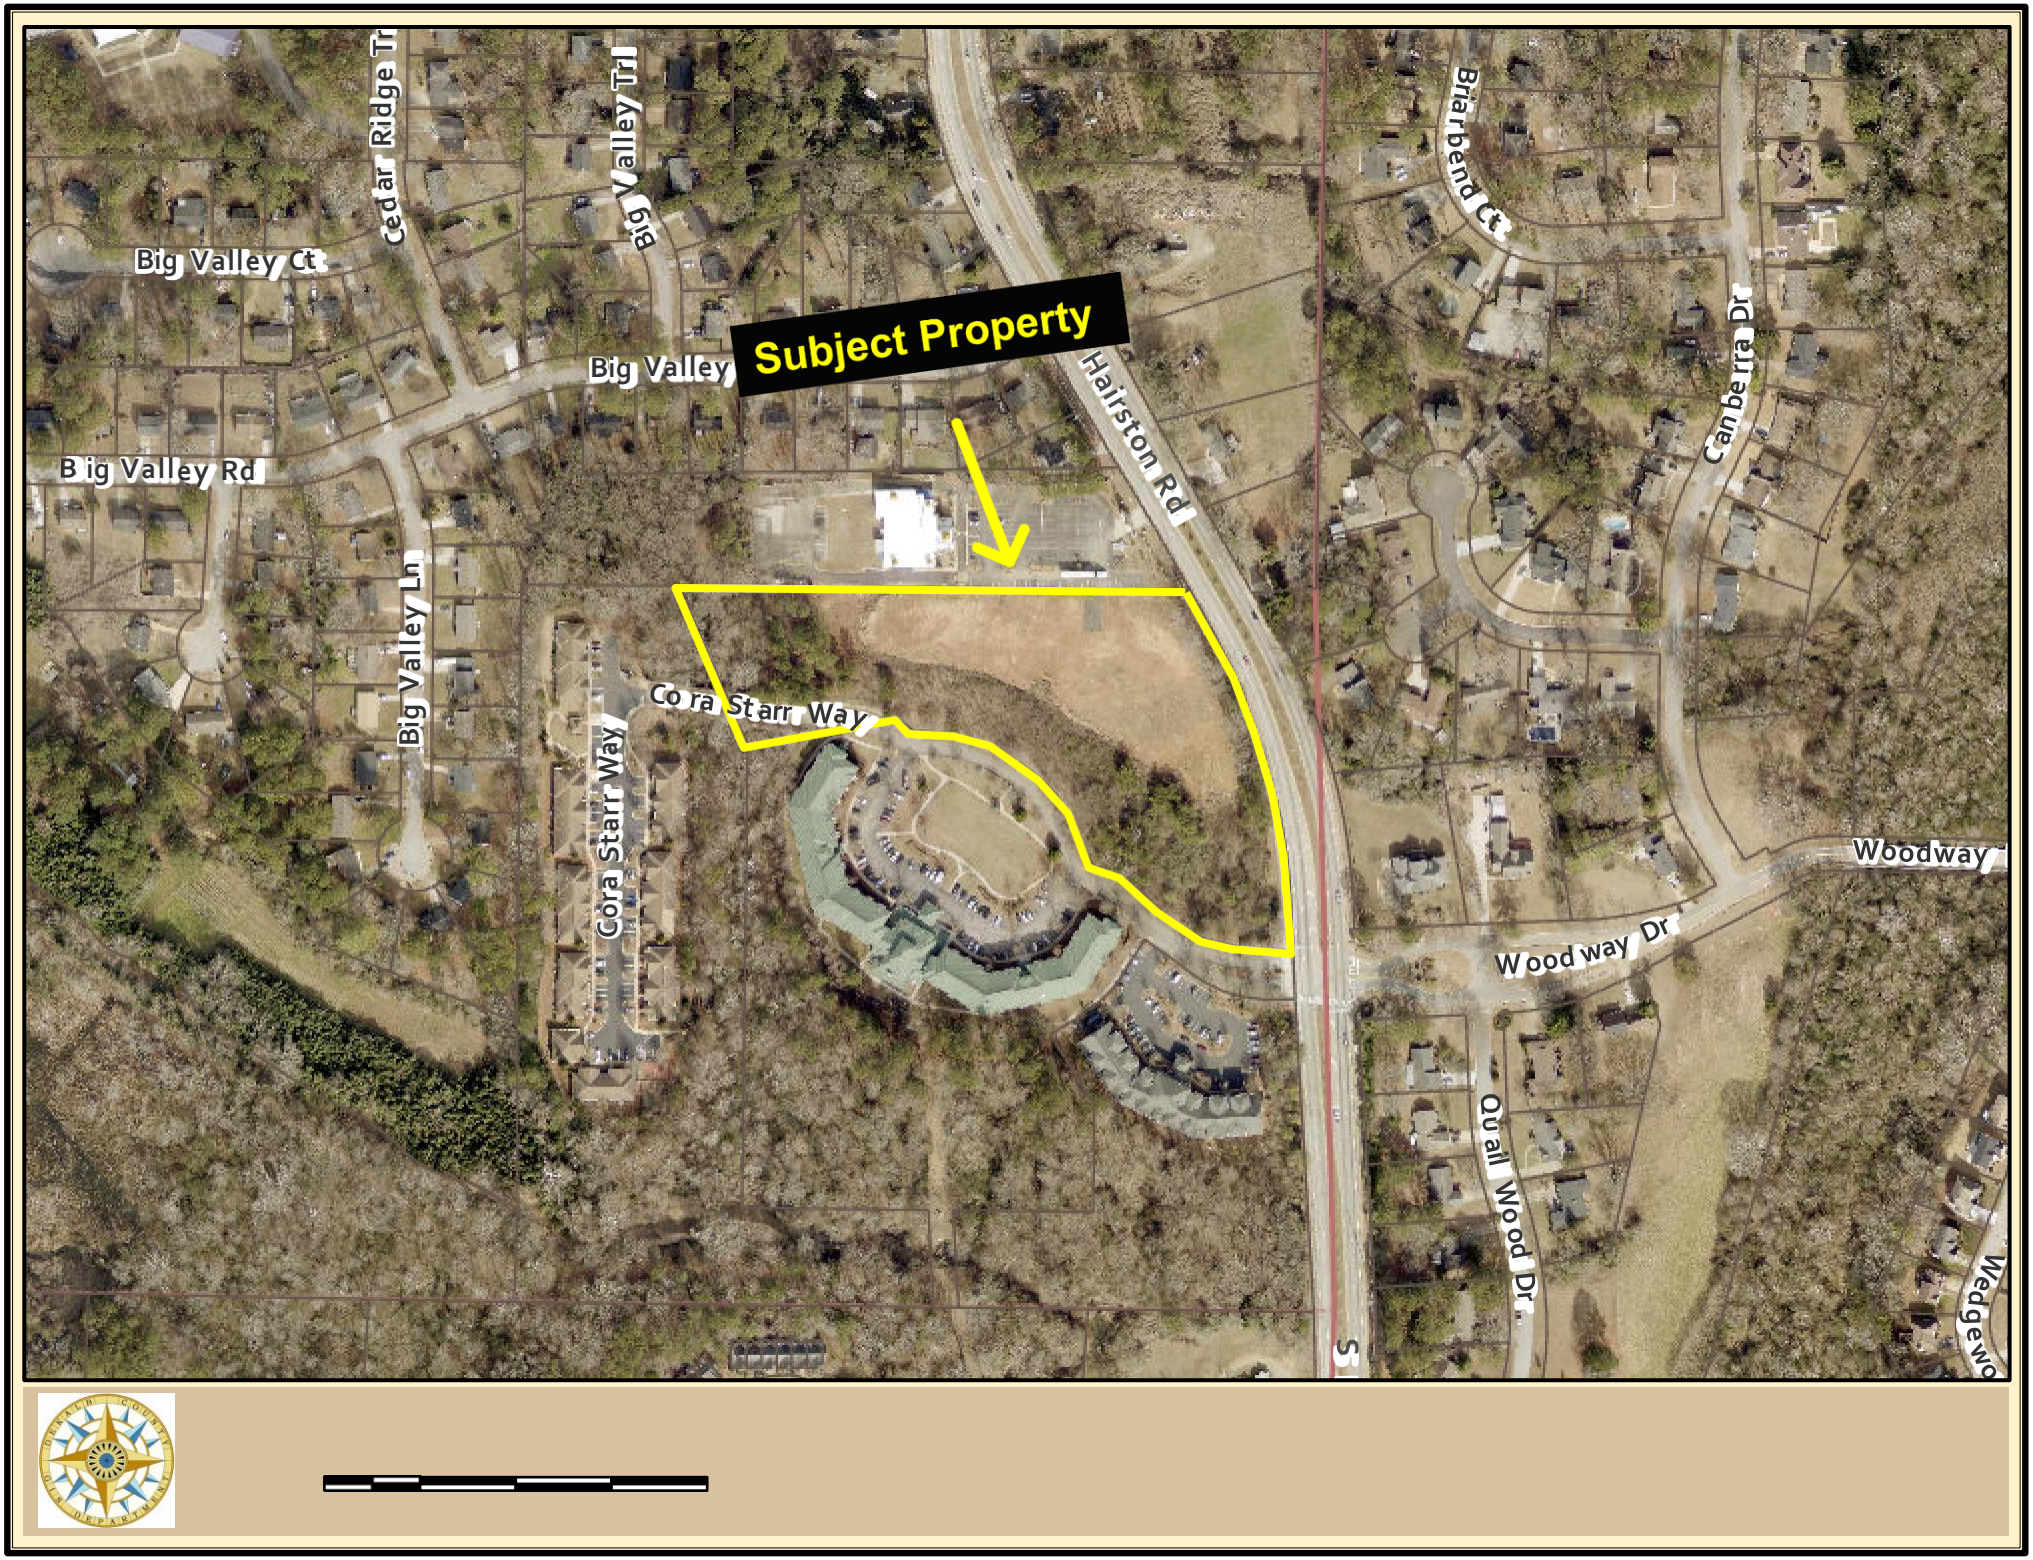
Cedar Ridge Tr
Big Valley Trl
Big Valley Ct
Big Valley
Subject Property
Hairston Rd
Briarbend Ct
Canberra Dr
Big Valley Rd
Big Valley Ln
Cora Starr Way
Cora Starr Way
Woodway
Woodway Dr
Quail Wood Dr
S