
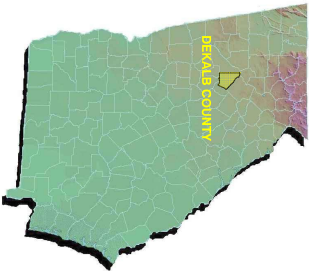


# DEKALB PEACHTREE AIRPORT

## ATLANTA, GEORGIA

# AIRPORT LAYOUT PLAN

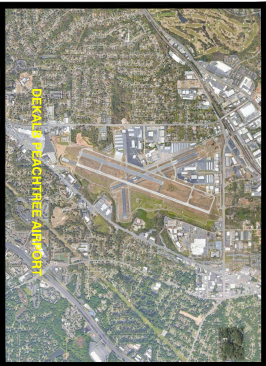

PREPARED FOR:  
DEKALB COUNTY BOARD OF COMMISSIONERS  
DEKALB COUNTY GEORGIA



**JUNE 2024**

**PREPARED BY:**

# Michael Baker

# INTERNATIONAL

| INDEX OF SHEETS |                                                      |           |
|-----------------|------------------------------------------------------|-----------|
| DRAWING NO.     | DESCRIPTION                                          | REV. DATE |

THE PREPARATION OF THIS DOCUMENT WAS FINANCED IN PART THROUGH A PLANNING GRANT FROM THE FEDERAL AVIATION ADMINISTRATION AS PROVIDED UNDER SECTION 505 OF THE AIRPORT AND AIRWAY IMPROVEMENT ACT OF 1982. THE CONTENTS DO NOT NECESSARILY REFLECT THE OFFICIAL VIEWS OR POLICY OF THE FAA. ACCEPTANCE OF THIS REPORT BY THE FAA DOES NOT IN ANY WAY CONSTITUTE A COMMITMENT ON THE PART OF THE UNITED STATES TO PARTICIPATE IN ANY DEVELOPMENT DERIVED THEREIN NOR DOES IT INDICATE THAT THE PROPOSED DEVELOPMENT IS ENVIRONMENTALLY ACCEPTABLE IN ACCORDANCE WITH APPROPRIATE PUBLIC LAWS.





**AIRPORT SPONSOR APPROVAL**

THIS AIRPORT DRAWING IS APPROVED BY:

SIGNATURE: 

PRINTED NAME: MARIO EVANS, APT DIR

DATE: 6/30/23

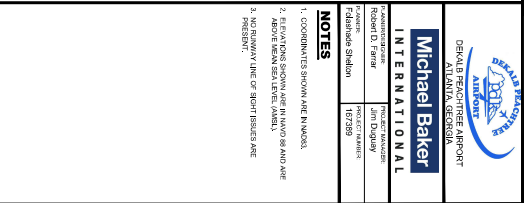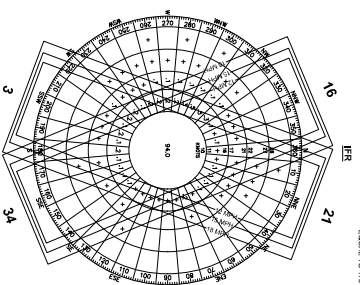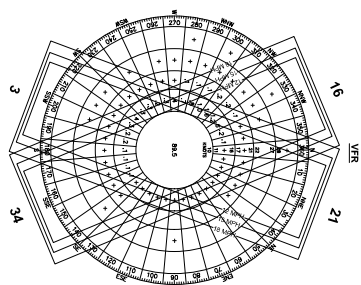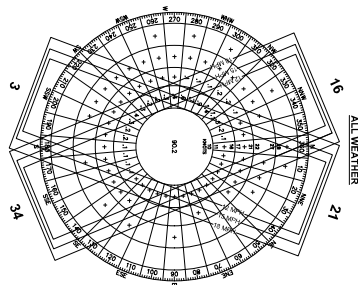[illegible]












[illegible]


| NO. | DESCRIPTION                    | TOP ELEVATION |
|-----|--------------------------------|---------------|
| 1   | HELICOPTER EXPRESS             | 1017.2        |
| 2   | HELICOPTER NO.                 | 1006.1        |
| 3   | 2005 LEHMAN HANGAR (S)         | 1007.9        |
| 4   | 2005 LEHMAN HANGAR (N)         | 1007.9        |
| 5   | POLK LC CORPORATE HANGAR       | 1002.4        |
| 6   | ROTH HANGAR                    | 1003.3        |
| 7   | CONQUEST CORPORATE HANGAR      | 1003.3        |
| 8   | CONQUEST HANGAR                | 1003.3        |
| 9   | COLUMBIA PHELIX                | 1006.7        |
| 10  | HANCOCK GLENN CORPORATE HANGAR | 1008          |
| 11  | DEKALB COUNTY PEARL STATION #1 | 1003.2        |
| 12  | HELICOPTER EXPRESS             | 1005.7        |
| 13  | HELICOPTER NO.                 | 1005.7        |
| 14  | COUNTY HANGAR                  | 1004.2        |
| 15  | PEACHTREE HANGAR               | 1004.7        |
| 16  | PEACHTREE LANDON               | 1002.2        |
| 17  | PEACHTREE HANGAR               | 1004.4        |
| 18  | PEACHTREE HANGAR               | 1004.4        |
[illegible]

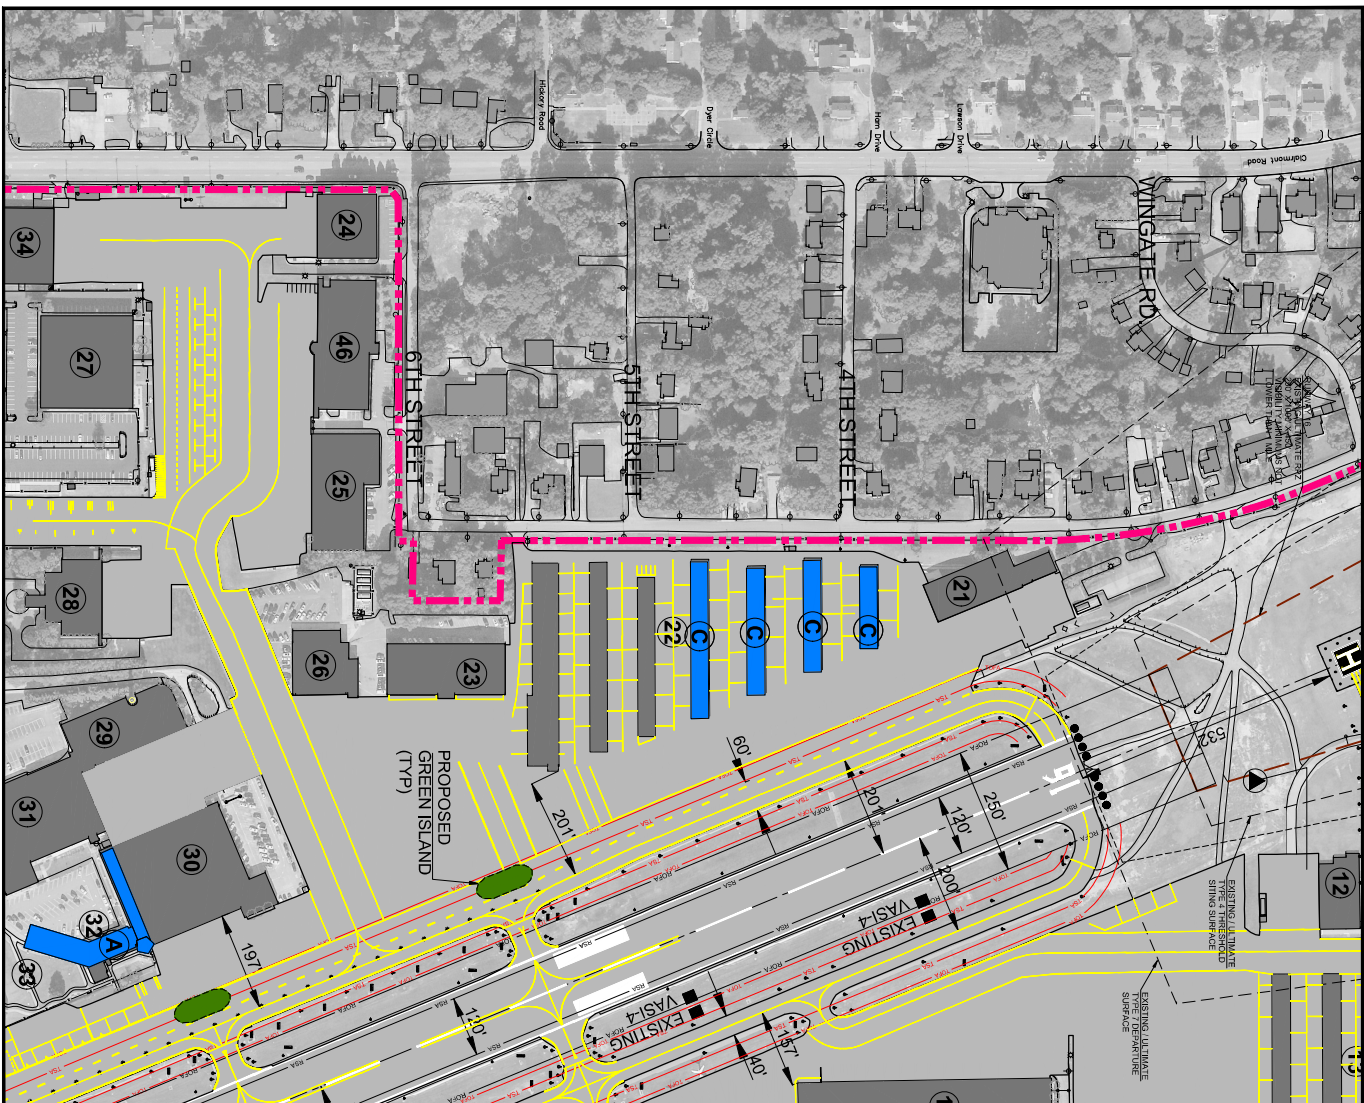[illegible]

| BUILDING AND FACILITIES LEGEND |                                   | TOP ELEVATION  |
|--------------------------------|-----------------------------------|----------------|
| NO.                            | DESCRIPTION                       |                |
| 21                             | NONMETAL COMPOSITE HANGAR         | 1000.4         |
| 22                             | COMPOSITE TRANSHANGAR             | 1005.5, 1007.4 |
| 23                             | EPS-AR SERVICE                    | 1019.9         |
| 24                             | U.S. TRANSHIPPER COMPOSITE HANGAR | 1007.4         |
| 25                             | EPS-AR HANGAR                     | 1009.9         |
| 26                             | EPS-AR HANGAR                     | 1009.9         |
| 27                             | EPS-AR HANGAR                     | 1009.9         |
| 28                             | ARROW POLY U.C.                   | 1000.0         |
| 29                             | ROLL-ON COMPOSITE HANGAR          | 1004.7         |
| 30                             | EPS-AR SERVICE MAINTENANCE        | 1005.5         |
| 31                             | EPS-AR SERVICE AND TERMINAL       | 1007.7         |
| 32                             | EPS-AR SERVICE                    | 1007.7         |
| 33                             | ARROW AIRCRAFT HANGAR             | 1007.7         |

| PROPOSED BUILDING AND FACILITIES LEGEND |                        |               |
|-----------------------------------------|------------------------|---------------|
| NO.                                     | DESCRIPTION            | TOP ELEVATION |
| A                                       | AIRPORT ADMINISTRATION | NONE          |
| C                                       | TRAINCAR               | 77A           |

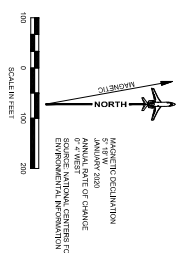


MAGNETIC DECLINATION  
S 18° W  
JANUARY 2020  
ANNUAL RATE OF CHANGE  
0° 4' WEST  
SOURCE: NATIONAL CENTERS FOR  
ENVIRONMENTAL INFORMATION

|                                                                                       |                                                              |                                                          |
|---------------------------------------------------------------------------------------|--------------------------------------------------------------|----------------------------------------------------------|
|  | DEKALB PEACHTREE AIRPORT<br>ATLANTA, GEORGIA                 |                                                          |
|                                                                                       | <b>Michael Baker</b><br>INTERNATIONAL                        |                                                          |
| <b>NOTES</b>                                                                          |                                                              |                                                          |

|                                                    |                 |
|----------------------------------------------------|-----------------|
| PROJECT NAME:                                      |                 |
| BASING AREA PLAN -<br>CLAIRMONT / NORTH<br>CENTRAL |                 |
| DRAWN:                                             | PLANNING        |
| DATE:                                              | ISSUING AGENCY: |
| JUNE 2024                                          | 6               |



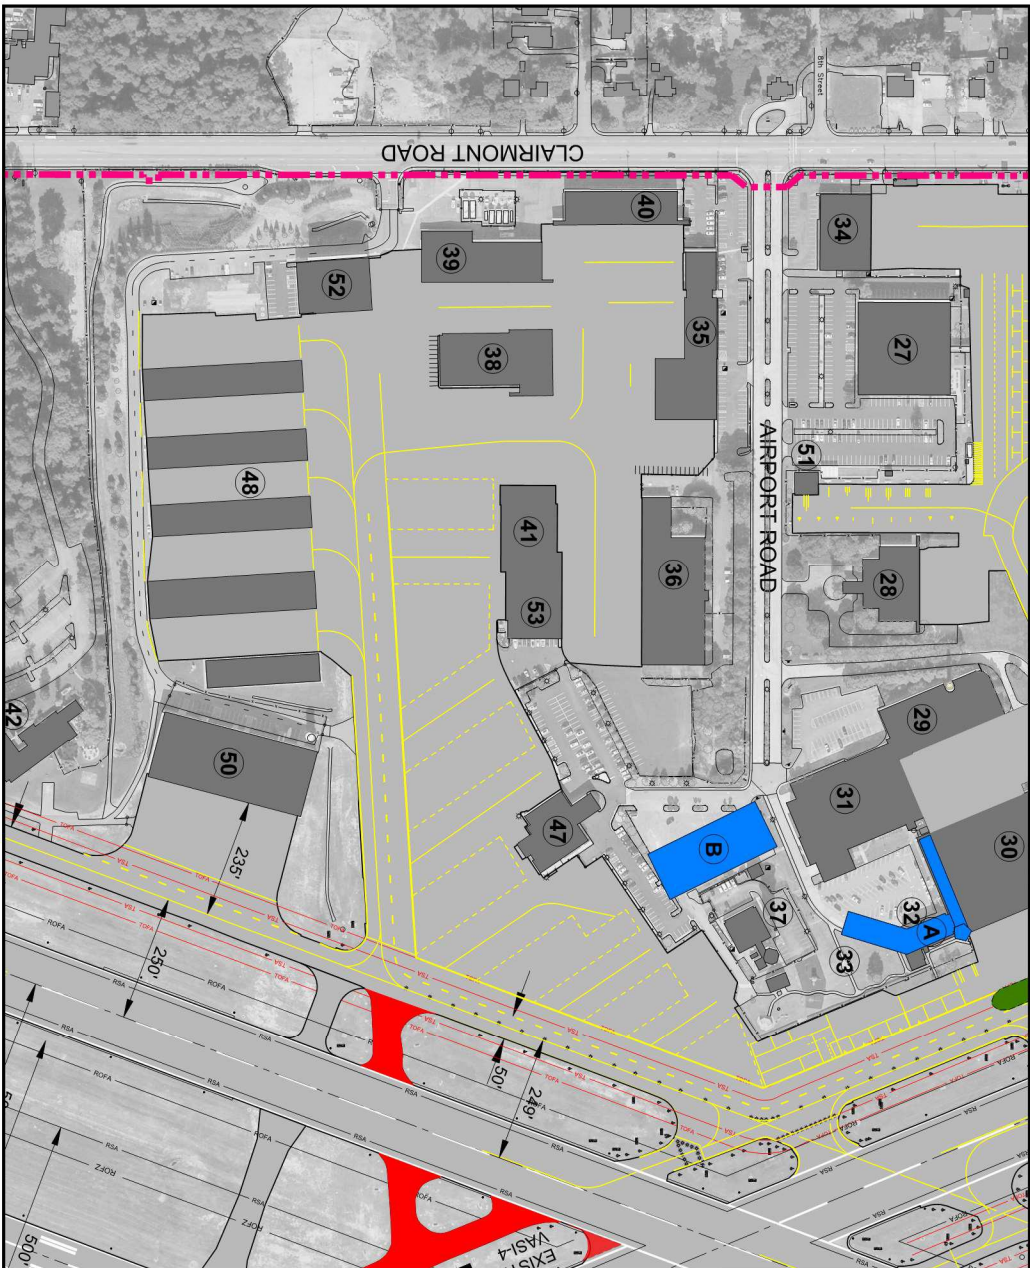


| BUILDING AND FACILITIES LEGEND |                                |               |
|--------------------------------|--------------------------------|---------------|
| NO.                            | DESCRIPTION                    | TOP ELEVATION |
| 27                             | RAIFORD ROAD, LLC              | 1030.0        |
| 28                             | ROLLINS CORP/DEPT. OF HEALTH   | 1034.0        |
| 29                             | EPHS AIR SERVICE MAINTENANCE   | 1026.5        |
| 30                             | EPHS AIR SERVICE BLDG TERMINAL | 1027.7        |
| 31                             | EPHS AIR SERVICE BLDG TERMINAL | 1027.7        |
| 32                             | RAIFORD PARK                   | 1033.7        |
| 33                             | DOC MANAGER ATENATION          | 1030.0        |
| 34                             | ATLANTIC WEST                  | 1053.3        |
| 35                             | ATLANTIC WEST                  | 1053.3        |
| PROPOSED BUILDING AND FACILITIES LEGEND |                                 |               |
|-----------------------------------------|---------------------------------|---------------|
| NO.                                     | DESCRIPTION                     | TOP ELEVATION |
| A                                       | AIRPORT ADMINISTRATION BUILDING | T1BA          |
| B                                       | AIRPORT GARAGE                  | T1BA          |

[illegible]

**AIRPORT LAYOUT PLAN**

**BASING AREA PLAN -  
CENTRAL**



DEKALB PEACHTREE  
AIRPORT

DEKALB PEACHTREE AIRPORT  
ATLANTA, GEORGIA


**Michael Baker**

INTERNATIONAL

|                   |                 |
|-------------------|-----------------|
| PROJECT DIRECTOR  | PROJECT MANAGER |
| ROBERT D. FRIER   | JOHN DOUGLAS    |
| PI MANAGER        | PROJECT MANAGER |
| COLLEENNE SHULTON | 167,789         |



**BASING AREA PLAN - SOUTHWEST**  
SCALE: 1" = 100'

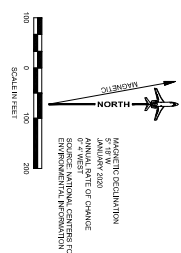


| BUILDING AND FACILITIES LEGEND |                                  |               |
|--------------------------------|----------------------------------|---------------|
| NO.                            | DESCRIPTION                      | TOP ELEVATION |
| 42                             | 67TH FIGHTER GROUP RESTAURANT    | 1016.5        |
| 43                             | PDK AIRPORT MAINTENANCE FACILITY | 997.0         |


| PROPOSED BUILDING AND FACILITIES LEGEND |                              |               |
|-----------------------------------------|------------------------------|---------------|
| NO.                                     | DESCRIPTION                  | TOP ELEVATION |
| D                                       | 100' x 120' CORPORATE HANGAR | TBA           |

[illegible]

|                 |                                 |
|-----------------|---------------------------------|
| PROJECT NAME:   | AIRPORT LAYOUT PLAN             |
| EDUCATING NAME: | BASING AREA PLAN -<br>SOUTHWEST |

|           |            |          |
|-----------|------------|----------|
| DATE:     |            | ISSUE:   |
| JUNE 2024 | ISSUED IN: | PLANNING |
|           |            | 8        |

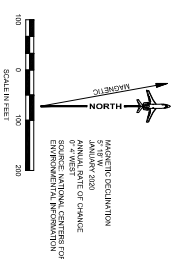

[illegible]


| BUILDING AND FACILITIES LEGEND |                          |               |
|--------------------------------|--------------------------|---------------|
| NO.                            | DESCRIPTION              | TOP ELEVATION |
| 45                             | DEKALB COUNTY SANITATION | 971.7         |

| PROPOSED BUILDING AND FACILITIES LEGEND |                                 |               |
|-----------------------------------------|---------------------------------|---------------|
| NO.                                     | DESCRIPTION                     | TOP ELEVATION |
| E                                       | FUTURE AERONAUTICAL DEVELOPMENT | TBA           |

[illegible]

|                                |  |
|--------------------------------|--|
| <b>AIRPORT LAYOUT PLAN</b>     |  |
| DATE: _____                    |  |
| <b>JUNE 2024</b>               |  |
| <b>BASING AREA PLAN - EAST</b> |  |
| DATE: _____                    |  |
| <b>9</b>                       |  |

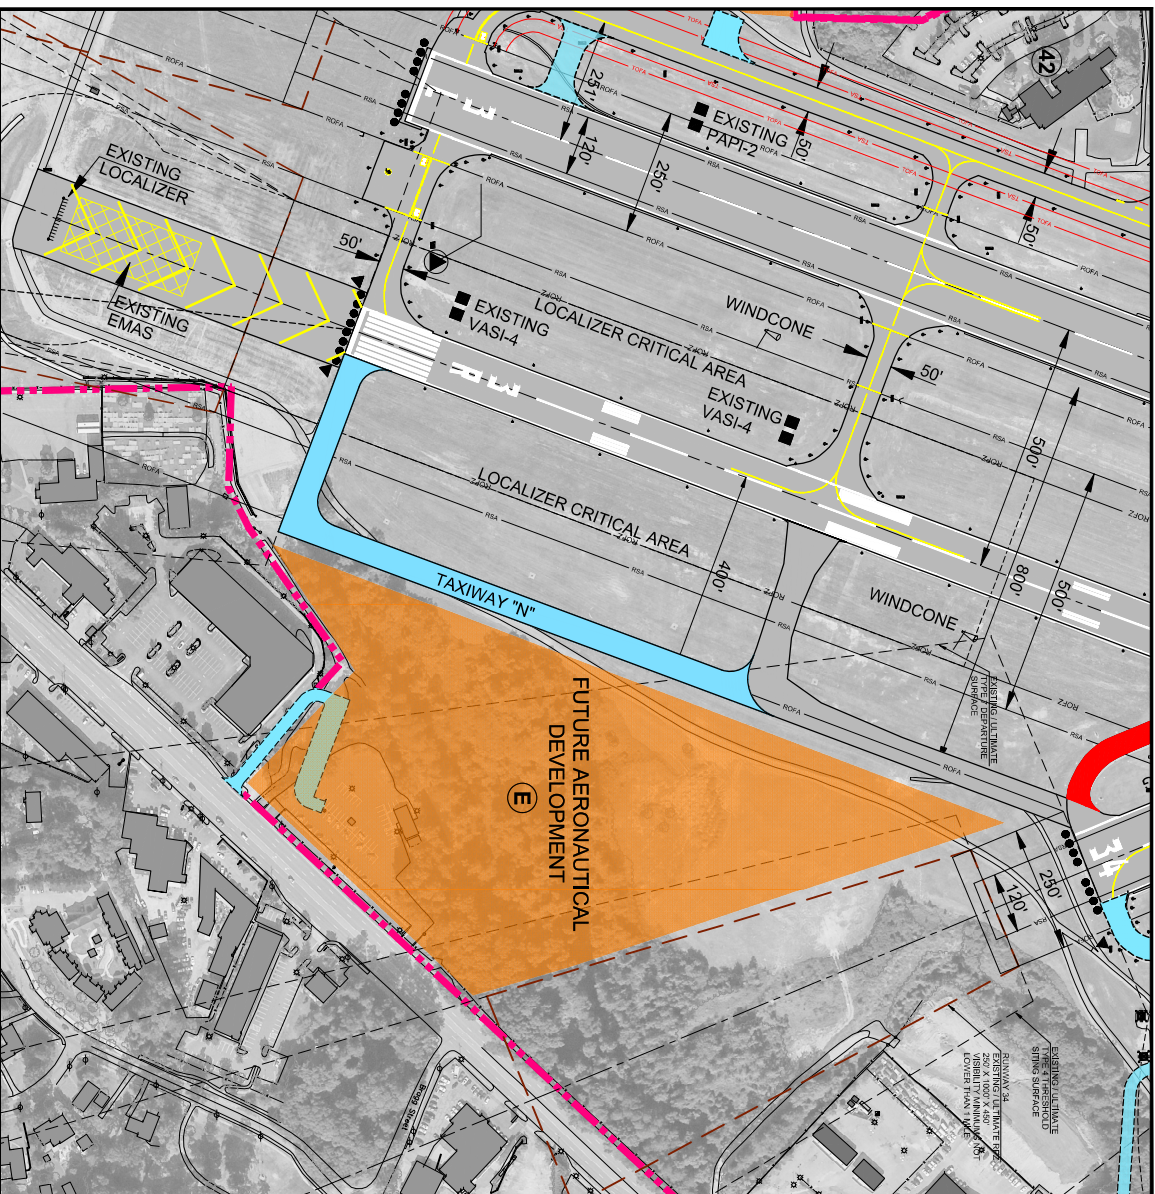


[illegible]

| PROPOSED BUILDING AND FACILITIES LEGEND |                                 |               |
|-----------------------------------------|---------------------------------|---------------|
| NO.                                     | DESCRIPTION                     | TOP ELEVATION |
| E                                       | FUTURE AERONAUTICAL DEVELOPMENT | TBA           |

[illegible]



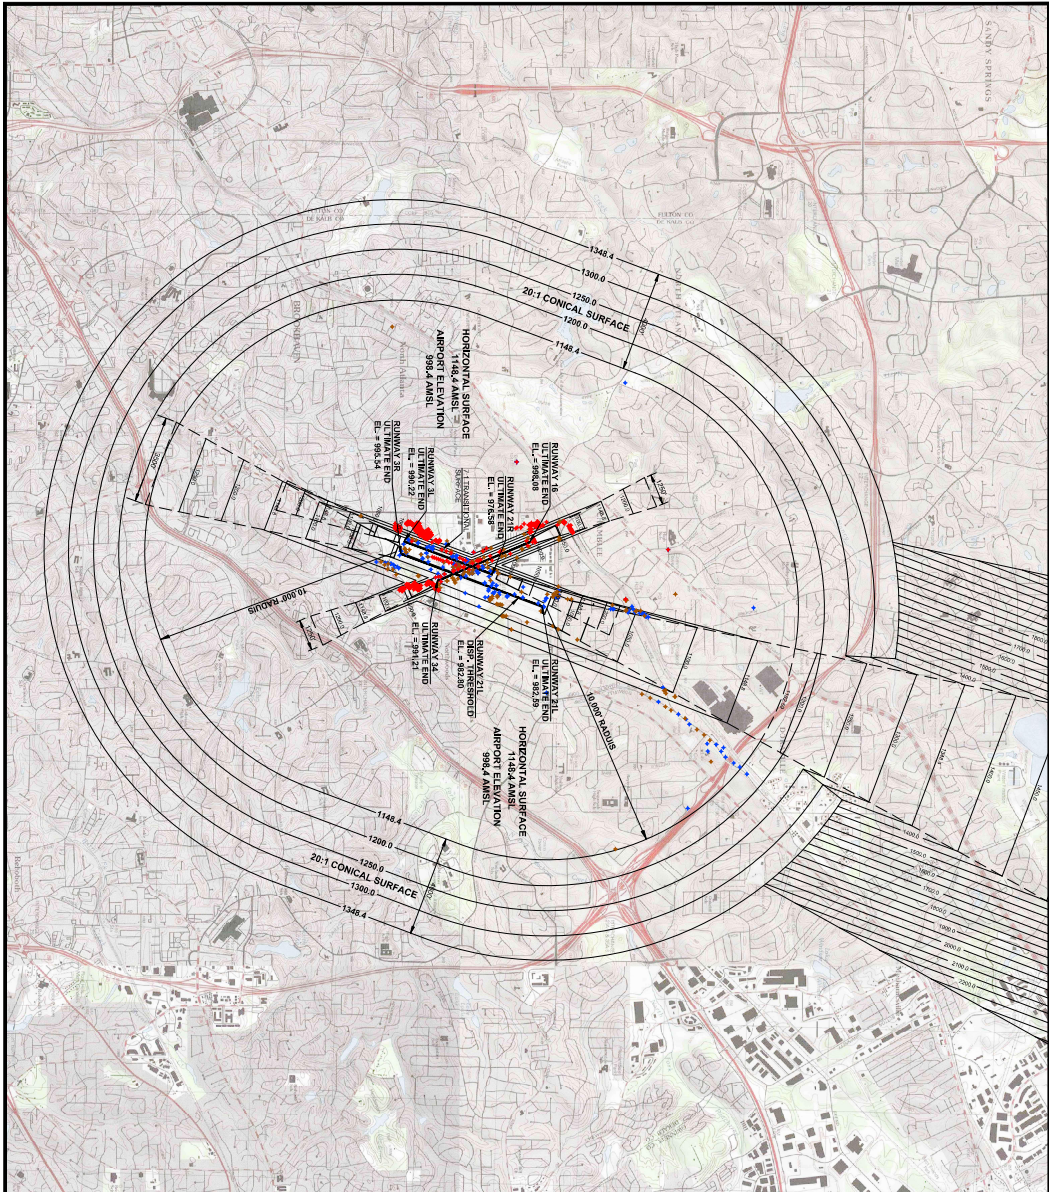

**FAR PART 77 AIRSPACE DRAWING**  
SCALE: 1" = 2000'

## AIRPORT LAYOUT PLAN

AIRPORT AIRSPACE  
DRAWING - (1 OF 3)

MISSION PLANNING

JUNE 2024

---

**Michael Baker**  
INTERNATIONAL

MAGNETIC DECLINATION  
S° 18° W  
JANUARY 2020  
ANNUAL RATE OF CHANGE  
0° 4' WEST  
SOURCE: NATIONAL CENTERS FOR  
ENVIRONMENTAL INFORMATION



A horizontal scale bar with markings at 2000, 0, 2000, and 4000. The text "SCALE IN FEET" is centered below the bar.



## NOTES

- [illegible]


**OBSTRUCTION INFORMATION NOTES:**

1. PENETRATING AND NEAR PENETRATING MAN MADE OBSTRUCTIONS, AS WELL AS PENETRATING NATURAL OBSTRUCTIONS ARE SHOWN, REFER TO THE OBSTRUCTION DATA TABLES ON SHEETS 2C-38 OF THIS SET.
2. FOR A FULL LISTING OF ALL OBSTRUCTIONS, PENETRATING OR NOT, PLEASE REFER TO THE ATTACHED EXCEL SPREADSHEETS FOR THAT INFORMATION.
3. DEPARTURE SURFACE OBSTRUCTIONS ARE SHOWN IN THE ATTACHED EXCEL FILES ONLY.




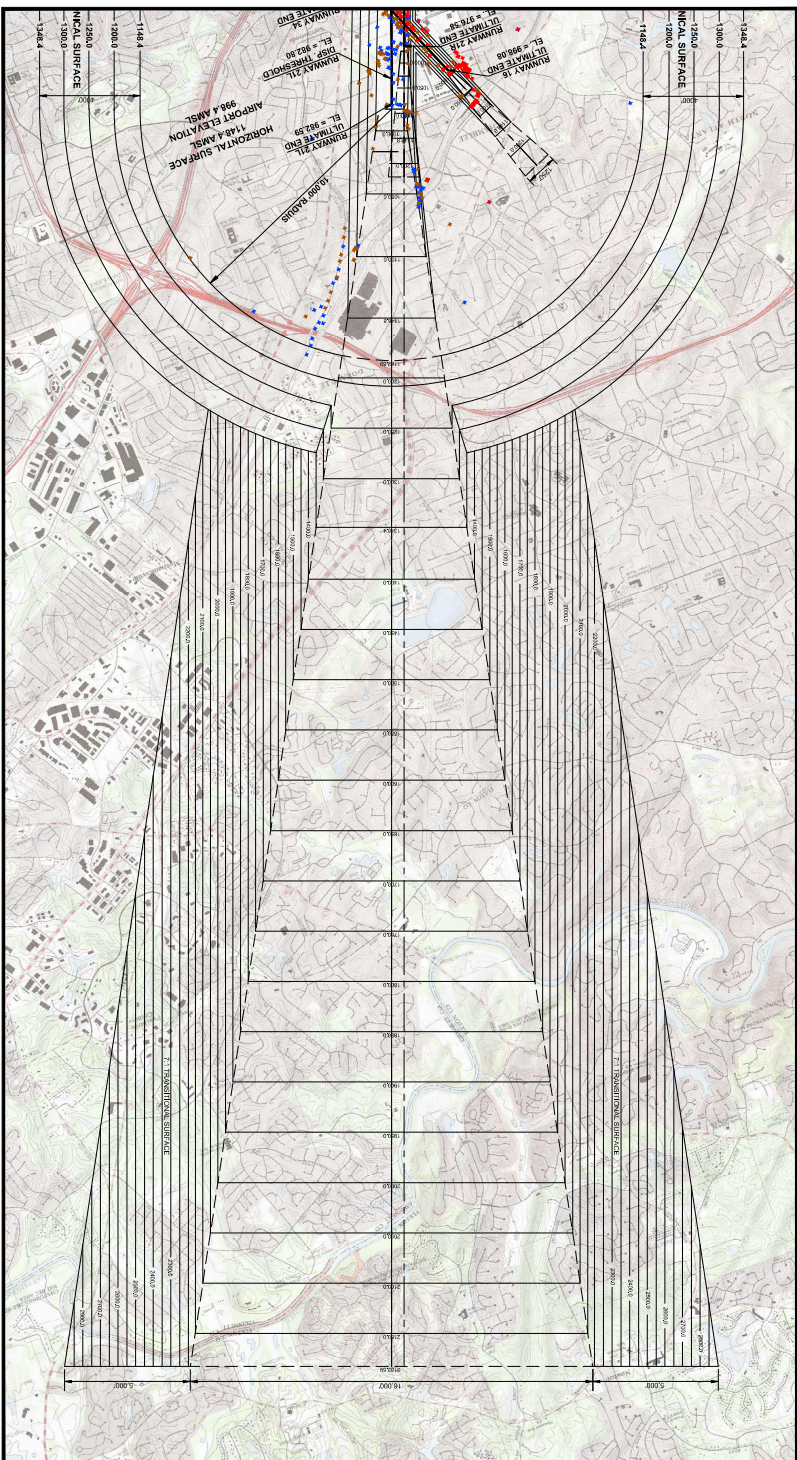

**PLAN VIEW - RUNWAY 21L EXTENDED APPROACH**

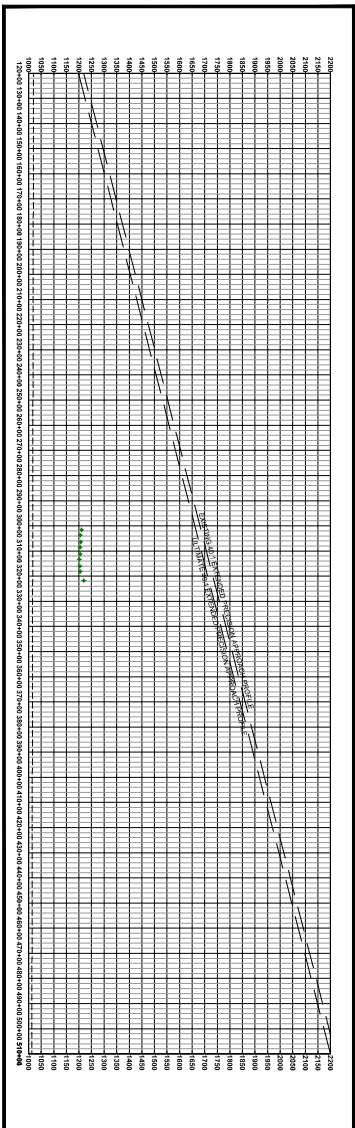

# PROFILE VIEW -RUNWAY 21L EXTENDED APPROACH

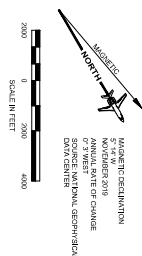

| OBSTRUCTION LEGEND                                                                    |                                       |
|---------------------------------------------------------------------------------------|---------------------------------------|
|  | NATURAL PENETRATING OBSTRUCTION       |
|  | MAN MADE PENETRATING OBSTRUCTION      |
|  | MAN MADE NEAR PENETRATING OBSTRUCTION |

- |                                       |                                         |
|---------------------------------------|-----------------------------------------|
| <b>Michael Baker</b><br>INTERNATIONAL | PROJECT MANAGER:<br>Jim Daugherty       |
|                                       | PROJECT NUMBER:<br>167369               |
| PROJECT ENGINEER:<br>Robert D. Farrar | PROJECT MANAGER:<br>F. Lashinae Sheldon |
| <b>NOTES</b>                          |                                         |

|                 |                   |
|-----------------|-------------------|
| PROJECT MANAGER | Jim Dugway        |
| PLANT/RE        | Robert D. Farrar  |
| 167369          | Feldshede Shelton |

- [illegible]

1. PENETRATING AND NEAR-PENETRATING OBSTRUCTIONS, SUCH AS WELL AS PENETRATING NATURAL OBSTRUCTIONS ARE SHOWN, REFER TO THE OBSTRUCTION DATA TABLES ON SHEETS 25-28 OF THIS SET.
2. FOR A FULL LISTING OF ALL OBSTRUCTIONS, REFER TO NOT PLEASE REFER TO THE ATTACHED EXCEL SPECS SHEETS FOR THAT INFORMATION.
3. DEPARTURE SURFACE OBSTRUCTIONS ARE SHOWN IN THE ATTACHED EXCEL FILES ONLY.


[illegible]

## AIRPORT LAYOUT PLAN


DRAWING - (2 OF 3)

|                 |                          |
|-----------------|--------------------------|
| <b>PLANNING</b> |                          |
| <b>CHECK:</b>   |                          |
| <b>DATE:</b>    | <b>CREATING SUBJECT:</b> |
| JUNE 2024       | 12                       |




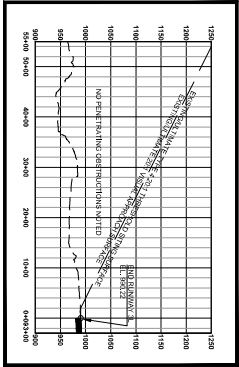


### PROFILE VIEW - RUNWAY 3L APPROACH SURFACE

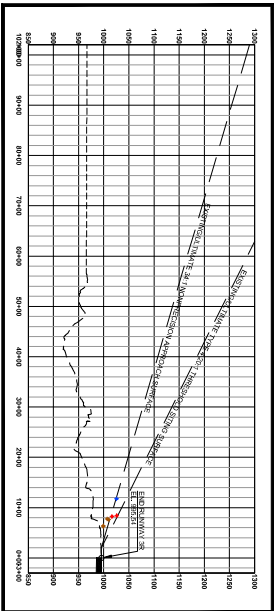


**PROFILE VIEW - RUNWAY 3R APPROACH SURFACE**  
 SCALES: 1" = 1000' (HOR)  
 1" = 100' (VERT)

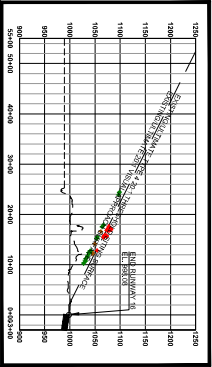


### PROFILE VIEW -RUNWAY 16 APPROACH SURFACE

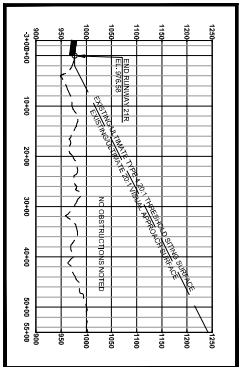

### PROFILE VIEW -RUNWAY 21R APPROACH SURFACE

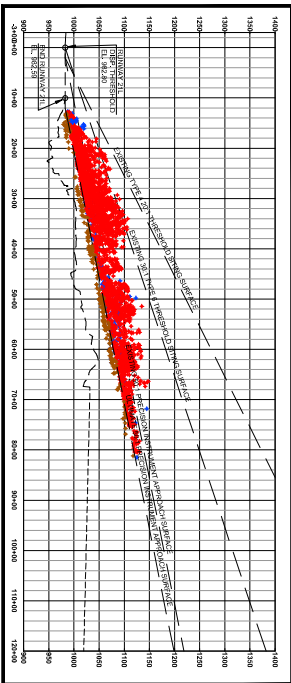

**PROFILE VIEW -RUNWAY 21L APPROACH SURFACE**

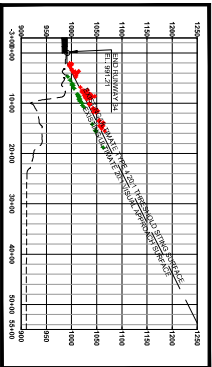

### PROFILE VIEW - RUNWAY 34 APPROACH SURFACE

| OBSTRUCTION LEGEND                                                                    |                                       |
|---------------------------------------------------------------------------------------|---------------------------------------|
|  | NATURAL PENETRATING OBSTRUCTION       |
|  | MAN MADE PENETRATING OBSTRUCTION      |
|  | MAN MADE NEAR PENETRATING OBSTRUCTION |

## NOTES

- [illegible]

**OBSTRUCTION INFORMATION NOTES:**

1. PENETRATING AND NEAR PENETRATING MAY MAJOR OBSTRUCTIONS, AS WELL AS PENETRATING NATURAL OBSTRUCTIONS ARE SHOWN, REFER TO THE OBSTRUCTION DATA TABLES ON SHEETS 25-38 OF THIS SET.
2. FOR A FULL LISTING OF ALL OBSTRUCTIONS, PENETRATING OR NOT, PLEASE REFER TO THE ATTACHED EXCEL SPREADSHEETS FOR THAT INFORMATION.
3. DEPARTURE SURFACE OBSTRUCTIONS ARE SHOWN IN THE ATTACHED EXCEL FILES ONLY.

---

[illegible]

## AIRPORT LAYOUT PLAN

**AIRPORT AIRSPACE  
DRAWING - (3 OF 3)**


|           |                      |
|-----------|----------------------|
| DATE      | PLANNING             |
| JUNE 2024 | ENDING BALANCE<br>13 |







**PLAN VIEW - RUNWAY 3R INNER APPROACH**  
SCALE: 1" = 200'

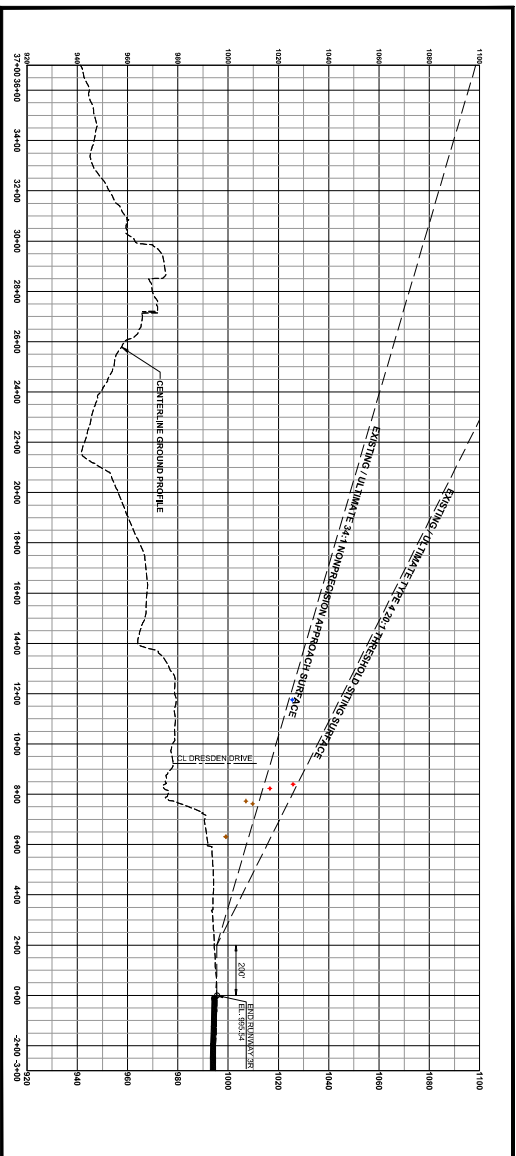

## PROFILE VIEW -RUNWAY 3R INNER APPROACH

[illegible]

| RUNWAY 38 TYPE A TSS OBSTRUCTION INFORMATION TABLE |                         |              |
|----------------------------------------------------|-------------------------|--------------|
| SURFACE AREA                                       | OBSTRUCTION INFORMATION | PENETRATIONS |
| THERE ARE NO TYPE A OBSTRUCTIONS NOTED             |                         |              |
|                                                    |                         |              |
|                                                    |                         |              |

| OBSTRUCTION LEGEND                                                                  |                                       |
|-------------------------------------------------------------------------------------|---------------------------------------|
|  | NATURAL PENETRATING OBSTRUCTION       |
|  | MAN MADE PENETRATING OBSTRUCTION      |
|  | MAN MADE NEAR PENETRATING OBSTRUCTION |

THERE ARE NO TYPE 4 OBSTRUCTIONS NOTED

|                                                                                       |                               |
|---------------------------------------------------------------------------------------|-------------------------------|
|  |                               |
| DEK-USA PEACHTREE AIRPORT<br>ATLANTA, GEORGIA                                         |                               |
| <b>Michael Baker</b><br>INTERNATIONAL                                                 |                               |
| PROJECT MANAGER<br>Robert D. Farnish                                                  | PROJECT MANAGER<br>Jim Daughy |
| PROJECT MANAGER<br>(Chad) Wade Shelton                                                | PROJECT MANAGER<br>157289     |

## NOTES

[illegible]

1. PENETRATING AND NEAR PENETRATING MAJOR OBSTRUCTIONS, AS WELL AS DISTRIBUTION OF OBSTRUCTIONS, ARE SHOWN, REFER TO THE OBSTRUCTION DATA TABLES ON SHEETS 2-26 OF THIS SET.
2. FOR A FULL LISTING OF ALL OBSTRUCTIONS, PENETRATING OR NOT, PLEASE REFER TO THE ATTACHED EXCEL SPREADSHEETS FOR THAT INFORMATION.
3. DEPENDABLE SURFACE OBSTRUCTIONS ARE SHOWN IN THE ATTACHED EXCEL FILES ONLY.

[illegible]


## AIRPORT LAYOUT PLAN

INNER PORTION OF  
APPROACH SURFACE


|                 |  |          |                    |
|-----------------|--|----------|--------------------|
| DATE: JUNE 2024 |  | PLANNING | DEPARTING MINISTER |
|                 |  |          | 16                 |



| RUNWAY 21R TYPE A TSS OBSTRUCTION INFORMATION TABLE                      |                         |              |
|--------------------------------------------------------------------------|-------------------------|--------------|
| SURFACE AREA                                                             | OBSTRUCTION INFORMATION | PENETRATIONS |
| THERE ARE NO TYPE A OBSTRUCTIONS NOTED FROM DISPLACED THRESHOLD LOCATION |                         |              |

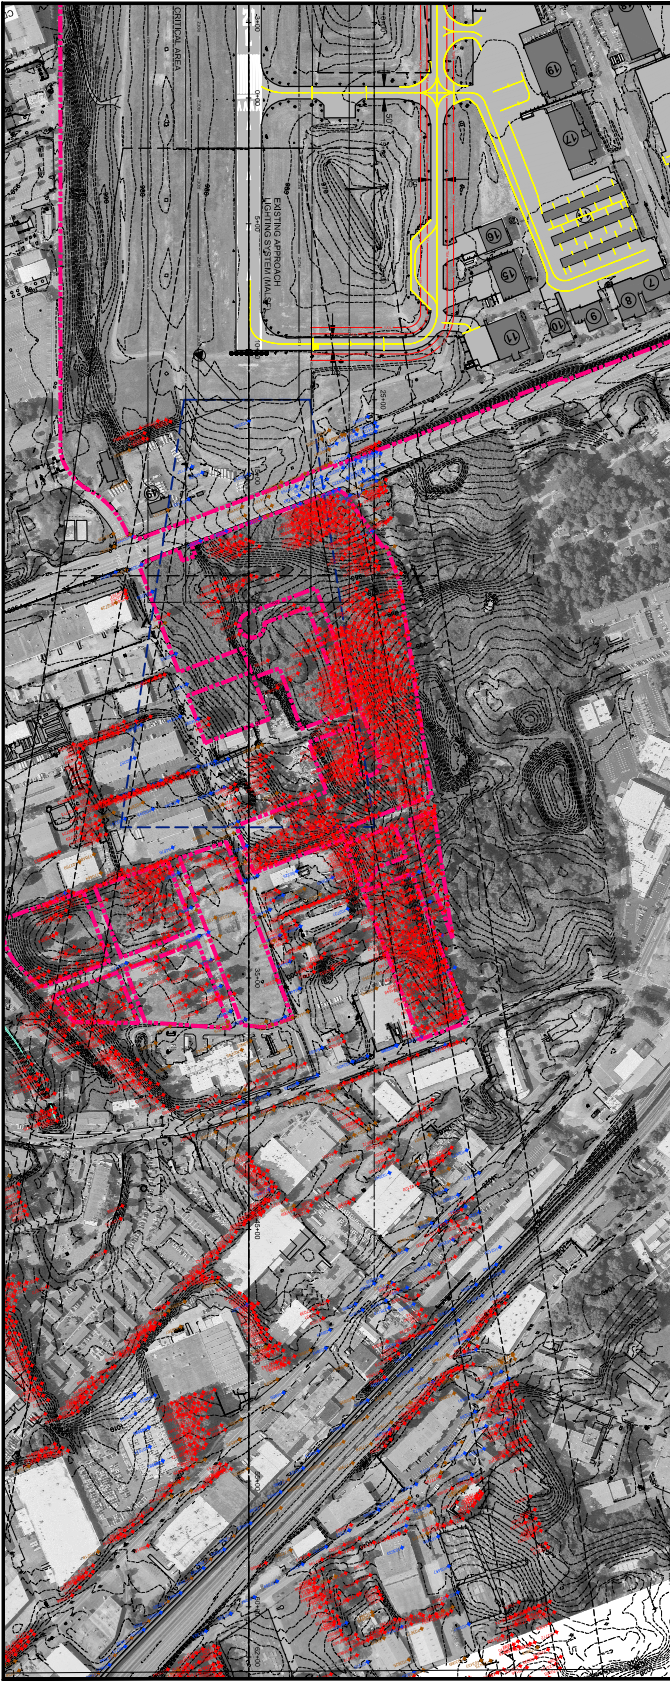

PLAN VIEW - RUNWAY 21R INNER APPROACH  
SCALE 1"=200'

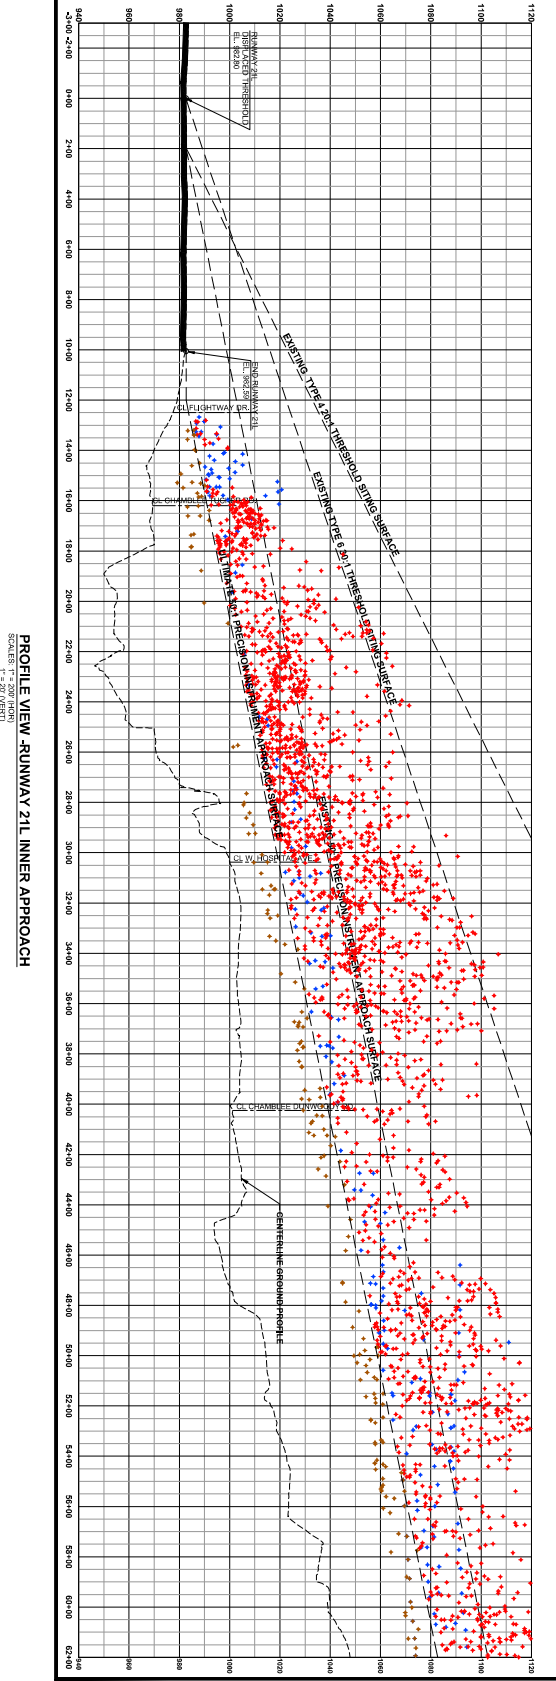

PROFILE VIEW - RUNWAY 21L INNER APPROACH  


**DEPARTMENT OF TRANSPORTATION**  
**FAA**  
**Michael Baker**  
**INTERNATIONAL**

**OBSTRUCTION INFORMATION NOTES:**

1. PENETRATIONS AND NEAR PENETRATIONS AS PENETRATIONS UNLESS NOTED OTHERWISE.
2. FOR A FULL LISTING OF ALL OBSTRUCTIONS, PENETRATIONS OR NOT EXIST, SEE SHEETS FOR THAT INFORMATION.
3. DEPARTURE SURFACE OBSTRUCTIONS ARE SHOWN IN THE ATTACHED EXCEL FILES ONLY.

**OBSTRUCTION LEGEND**

- RED DOT: NATURAL PENETRATING
- BLUE DOT: MAN-MADE PENETRATING
- ORANGE DOT: OBSTRUCTION
- GREEN DOT: MAN-MADE NEAR PENETRATING OBSTRUCTION



**AIRPORT LAYOUT PLAN**

**INNER PORTION OF APPROACH SURFACE DRAWING - RUNWAY 21L**

**PLANNING**



**JUNE 2024**

**17**





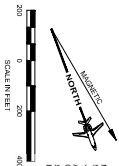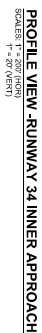

[illegible]

|----------------------------------------------------|--------------------------------------|-----------------------|
| SURFACE AREA                                       | OBSTRUCTION INFORMATION              | PERCENTAGES           |
| AREA 1                                             | AREA 1 CONSISTS OF A GROUP OF TREES. | WARY FROM 0% TO 64.6. |
| AREA 2                                             | AREA 2 CONSISTS OF A GROUP OF TREES. | WARY FROM 0% TO 21.3. |
| AREA 3                                             | AREA 3 CONSISTS OF A GROUP OF TREES. | WARY FROM 0% TO 44.5. |
| AREA 4                                             | AREA 4 CONSISTS OF A GROUP OF TREES. | WARY FROM 0% TO 32.7. |
| AREA 5                                             | AREA 5 CONSISTS OF A GROUP OF TREES. | WARY FROM 0% TO 11.7. |

| OBSTRUCTION LEGEND                                                                  |                                       |
|-------------------------------------------------------------------------------------|---------------------------------------|
|  | NATURAL PENETRATING OBSTRUCTION       |
|  | MAN MADE PENETRATING OBSTRUCTION      |
|  | MAN MADE NEAR PENETRATING OBSTRUCTION |


**OBSTRUCTION INFORMATION NOTES:**

1. PENETRATING AND NEAR PENETRATING MAJOR OBSTRUCTIONS, AS WELL AS PENETRATING NATURAL OBSTRUCTIONS, SHOULD BE REFERRED TO THE OBSTRUCTION DATA SHEETS ON SHEETS 24-28 OF THIS SET.
2. FOR A FULL LISTING OF ALL OBSTRUCTIONS, PENETRATING OR NOT, PLEASE REFER TO THE ATTACHED MAPS AND DATA SHEETS FOR THAT INFORMATION.
3. DEPARTURE SURFACE OBSTRUCTIONS ARE SHOWN IN THE ATTACHED EXCEL FILES ONLY.

[illegible]

## AIRPORT LAYOUT PLAN

INNER PORTION OF  
APPROACH SURFACE  
DRAWING - RUNWAY 34





|       |           |                   |
|-------|-----------|-------------------|
| CHIEF | PLANNING  | Operating Manager |
| DATE: | JUNE 2024 | 19                |



**Flashshade Shelton**  
PLANTER

## NOTES

- [illegible]

    


**NOTE:**  
RUNWAY 3L-21R IS CURRENTLY NOT DESIGNATED  
AS A RUNWAY FOR IFR DEPARTURES.

## AIRPORT LAYOUT PLAN


RUNWAY DEPARTURE  
SURFACE DRAWING -  
RUNWAY 3L - 21R

|           |  |                    |
|-----------|--|--------------------|
| DATE      |  | NUMBER             |
| JUNE 2024 |  | PLANNING           |
|           |  | ISSUED BY: JESSICA |
|           |  | 20                 |







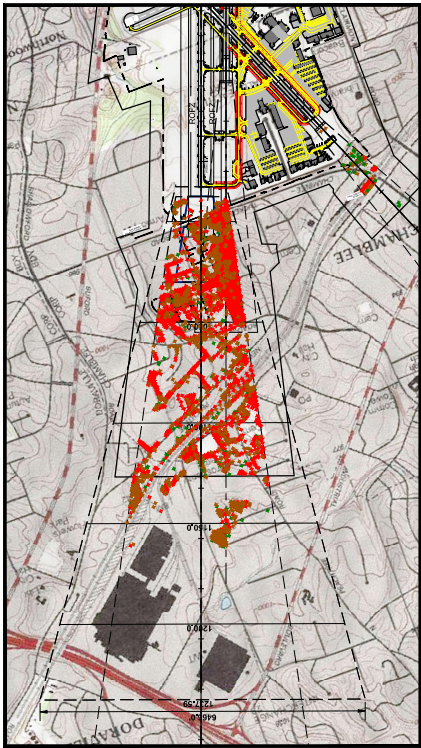


**PLAN VIEW - RUNWAY 21L DEPARTURE SURFACE**

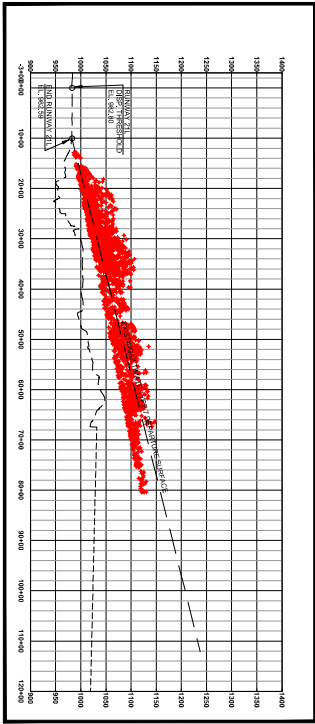


**PROFILE VIEW - RUNWAY 21L DEPARTURE SURFACE**

[illegible]

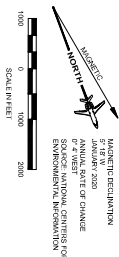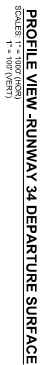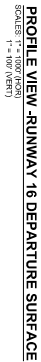  

|                                                                                       |                                |
|---------------------------------------------------------------------------------------|--------------------------------|
|  |                                |
| DEKALB COUNTY AIRPORT<br>ATLANTA, GEORGIA                                             |                                |
| <b>Michael Baker</b><br>INTERNATIONAL                                                 |                                |
| PROJECT MANAGER<br>ROBERT FERRAR                                                      | PROJECT MANAGER<br>JIM DODDLEY |
| PROJECT ENGINEER<br>FALAHINE SHILTON                                                  | PROJECT ENGINEER<br>167/395    |



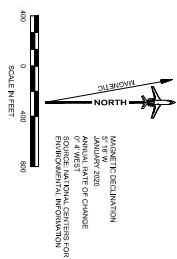


| LEGEND   |   |
|---|---|
| LAND USE   |  AIRPORT<br> CHURCHES / CEMETERIES<br> COMMERCIAL<br> GREENSPACE / FOREST<br> PUBLIC, INSTITUTIONAL<br> RESIDENTIAL, MED DENSITY<br> RESIDENTIAL, MEDIUM DENSITY<br> TRANSITIONAL<br> GOLF COURSE<br> INTERSTATE / TRANSMISSION TOWER<br> TRANSIT |
| DAY-NIGHT NOISE LEVEL (DNL) (2016)   |   |
|  65 DNL<br> 70 DNL<br> 75 DNL           |   |
| SYMBOLS   |   |
|  CHURCH<br> SCHOOL<br> CITY OF CHAMBLEE |   |

[illegible]



AIRPORT PROPERTY MAP  
SCALE: 1" = 400'

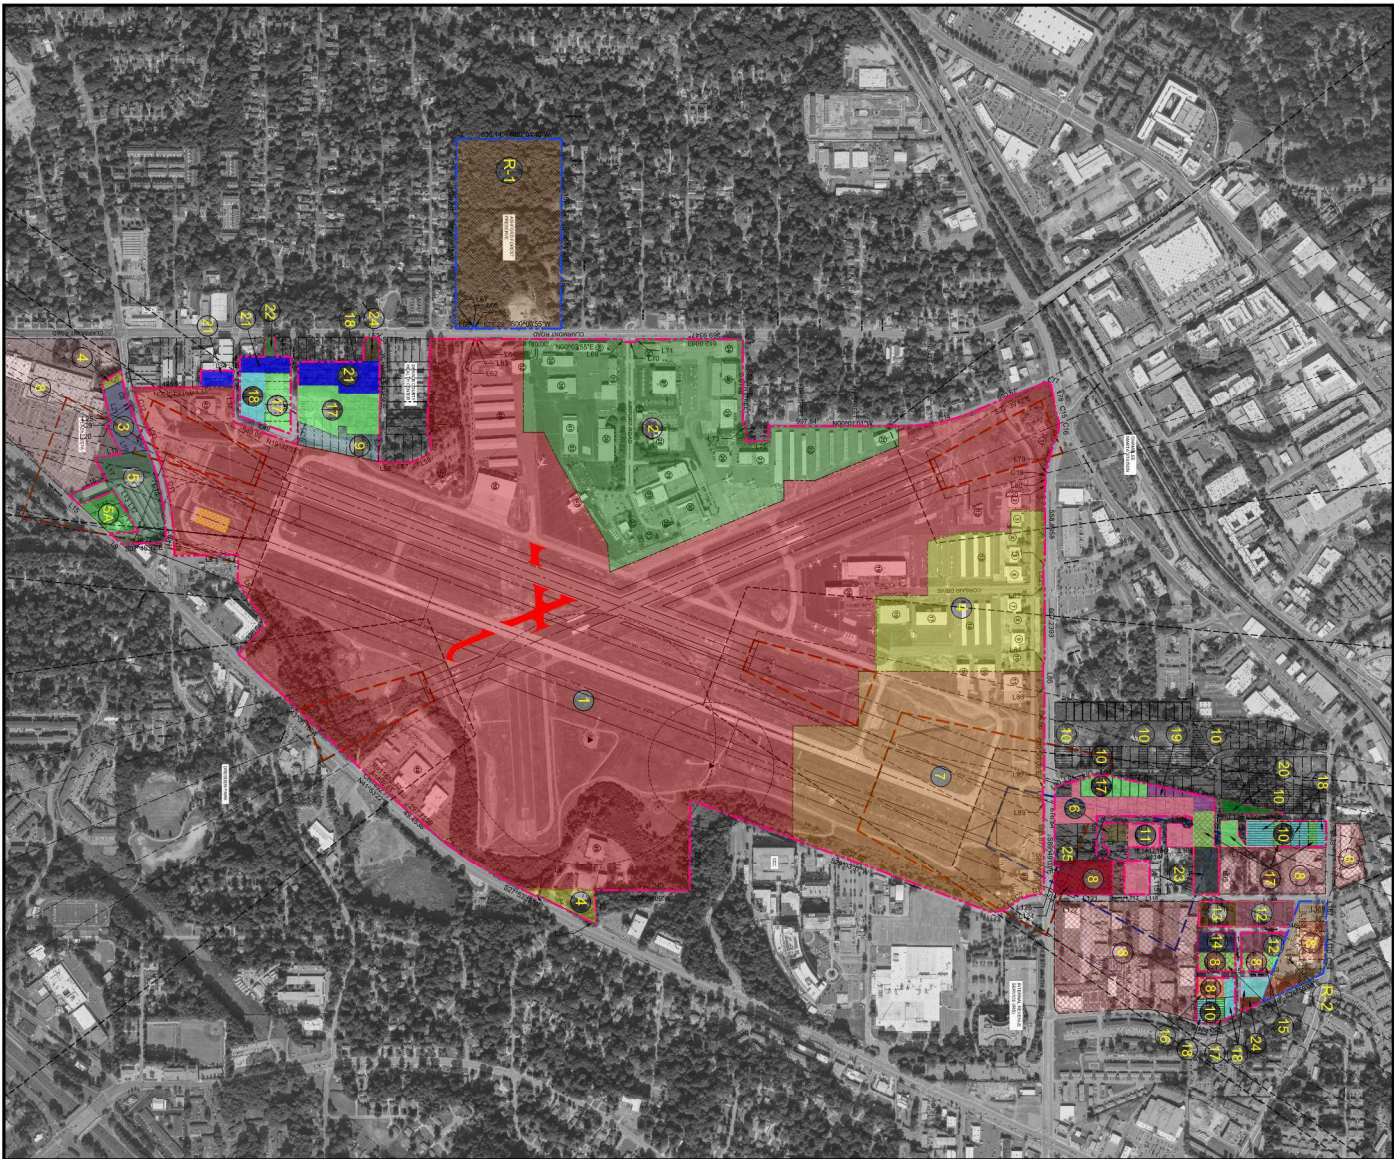

| LINE LENGTH BEARING |      |      |
|---------------------|------|------|
| 1                   | 29.0 | 29.0 |
| 2                   | 29.0 | 29.0 |
| AIRPORT EASEMENT TABLE |       |          |          |            |
|------------------------|-------|----------|----------|------------|
| TRACT                  | ACRES | INTEREST | ACQUIRED | PROJECT ID |
| 5A                     | 2.40  | EASEMENT | 1964     | FAP-D03    |
| 8                      | 79.28 | EASEMENT | 1966     | FAP-D05    |
| 10                     | 14.0  | EASEMENT | 1979     | ADAP-02    |
| R-1                    | 29.0  | EASEMENT | 2017     | NA         |

| AIRPORT RELEASED PROPERTY |       |                  |            |
|---------------------------|-------|------------------|------------|
| TRACT                     | ACRES | RELEASED PROGRAM | PROJECT ID |
| R-1                       | 29.0  | OUTCLAIM         | 2016       |
| R-2                       | 5.28  | OUTCLAIM         | 2016       |

TRACT 5A, 8, 10, & R-1 ARE A REPRESENTATIVE SAMPLE OF THE PROPERTIES THAT WERE PURCHASED THROUGH THE MOORE TRACT ACQUISITION PROGRAM. THE MOORE TRACT ACQUISITION PROGRAM WAS INTENDED FOR AERONAUTICAL USE.

| AIRPORT PROPERTY TABLE |        |            |            |
|------------------------|--------|------------|------------|
| TRACT                  | ACRES  | PROJECT ID | PROJECT ID |
| 1                      | 392.38 | FEE SAMPLE | 1961       |
| 2                      | 71.8   | OUTCLAIM   | 1961       |
| 3                      | 3.89   | FEE SAMPLE | 1962       |
| 4                      | 47.88  | FEE SAMPLE | 1964       |
| 5                      | 4.6    | FEE SAMPLE | 1964       |
| 6                      | 5.3    | FEE SAMPLE | 1965       |
| 7                      | 72.53  | OUTCLAIM   | 1965       |
| 8                      | 79.28  | FEE SAMPLE | 1966       |
| 9                      | 8.8    | FEE SAMPLE | 1966       |
| 10                     | 4.26   | FEE SAMPLE | 1966       |
| 11                     | 1.32   | RP2-1      | NA         |
| 12                     | 1.02   | RP2-2      | NA         |
| 13                     | 2.02   | RP2-3      | NA         |
| 14                     | 1.11   | RP2-4      | NA         |
| 15                     | 10.68  | NP-1       | 1997       |
| 16                     | 6.40   | NP-2       | 1998       |
| 17                     | 0.66   | NP-3       | 1998       |
| 18                     | 0.60   | NP-4       | 1999       |
| 19                     | 5.84   | NP-5       | 1999       |
| 20                     | 0.26   | NP-6       | 1999       |
| 21                     | 1.75   | NP-7       | 1999       |
| 22                     | 0.83   | NP-8       | 2000       |
| 23                     | 1.80   | QFA        | 2007       |
| 24                     | 3.13   | QFA        | 2007       |
| 25                     | 3.13   | QFA        | 2007       |

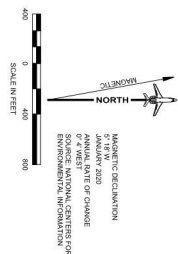

**Michael Baker**  
INTERNATIONAL

Robert D. Fair

John Dugan

1978

1978

NOTES

NO.

REVISIONS

DATE

BY

1

2

</





[illegible][illegible]

|                               |                               |
|-------------------------------|-------------------------------|
| <p>ISSUE</p> <p>JUNE 2024</p> | <p>ISSUE NUMBER</p> <p>26</p> |
|-------------------------------|-------------------------------|








[illegible]

1003

PHILIP D. KATZ

01/10/2016